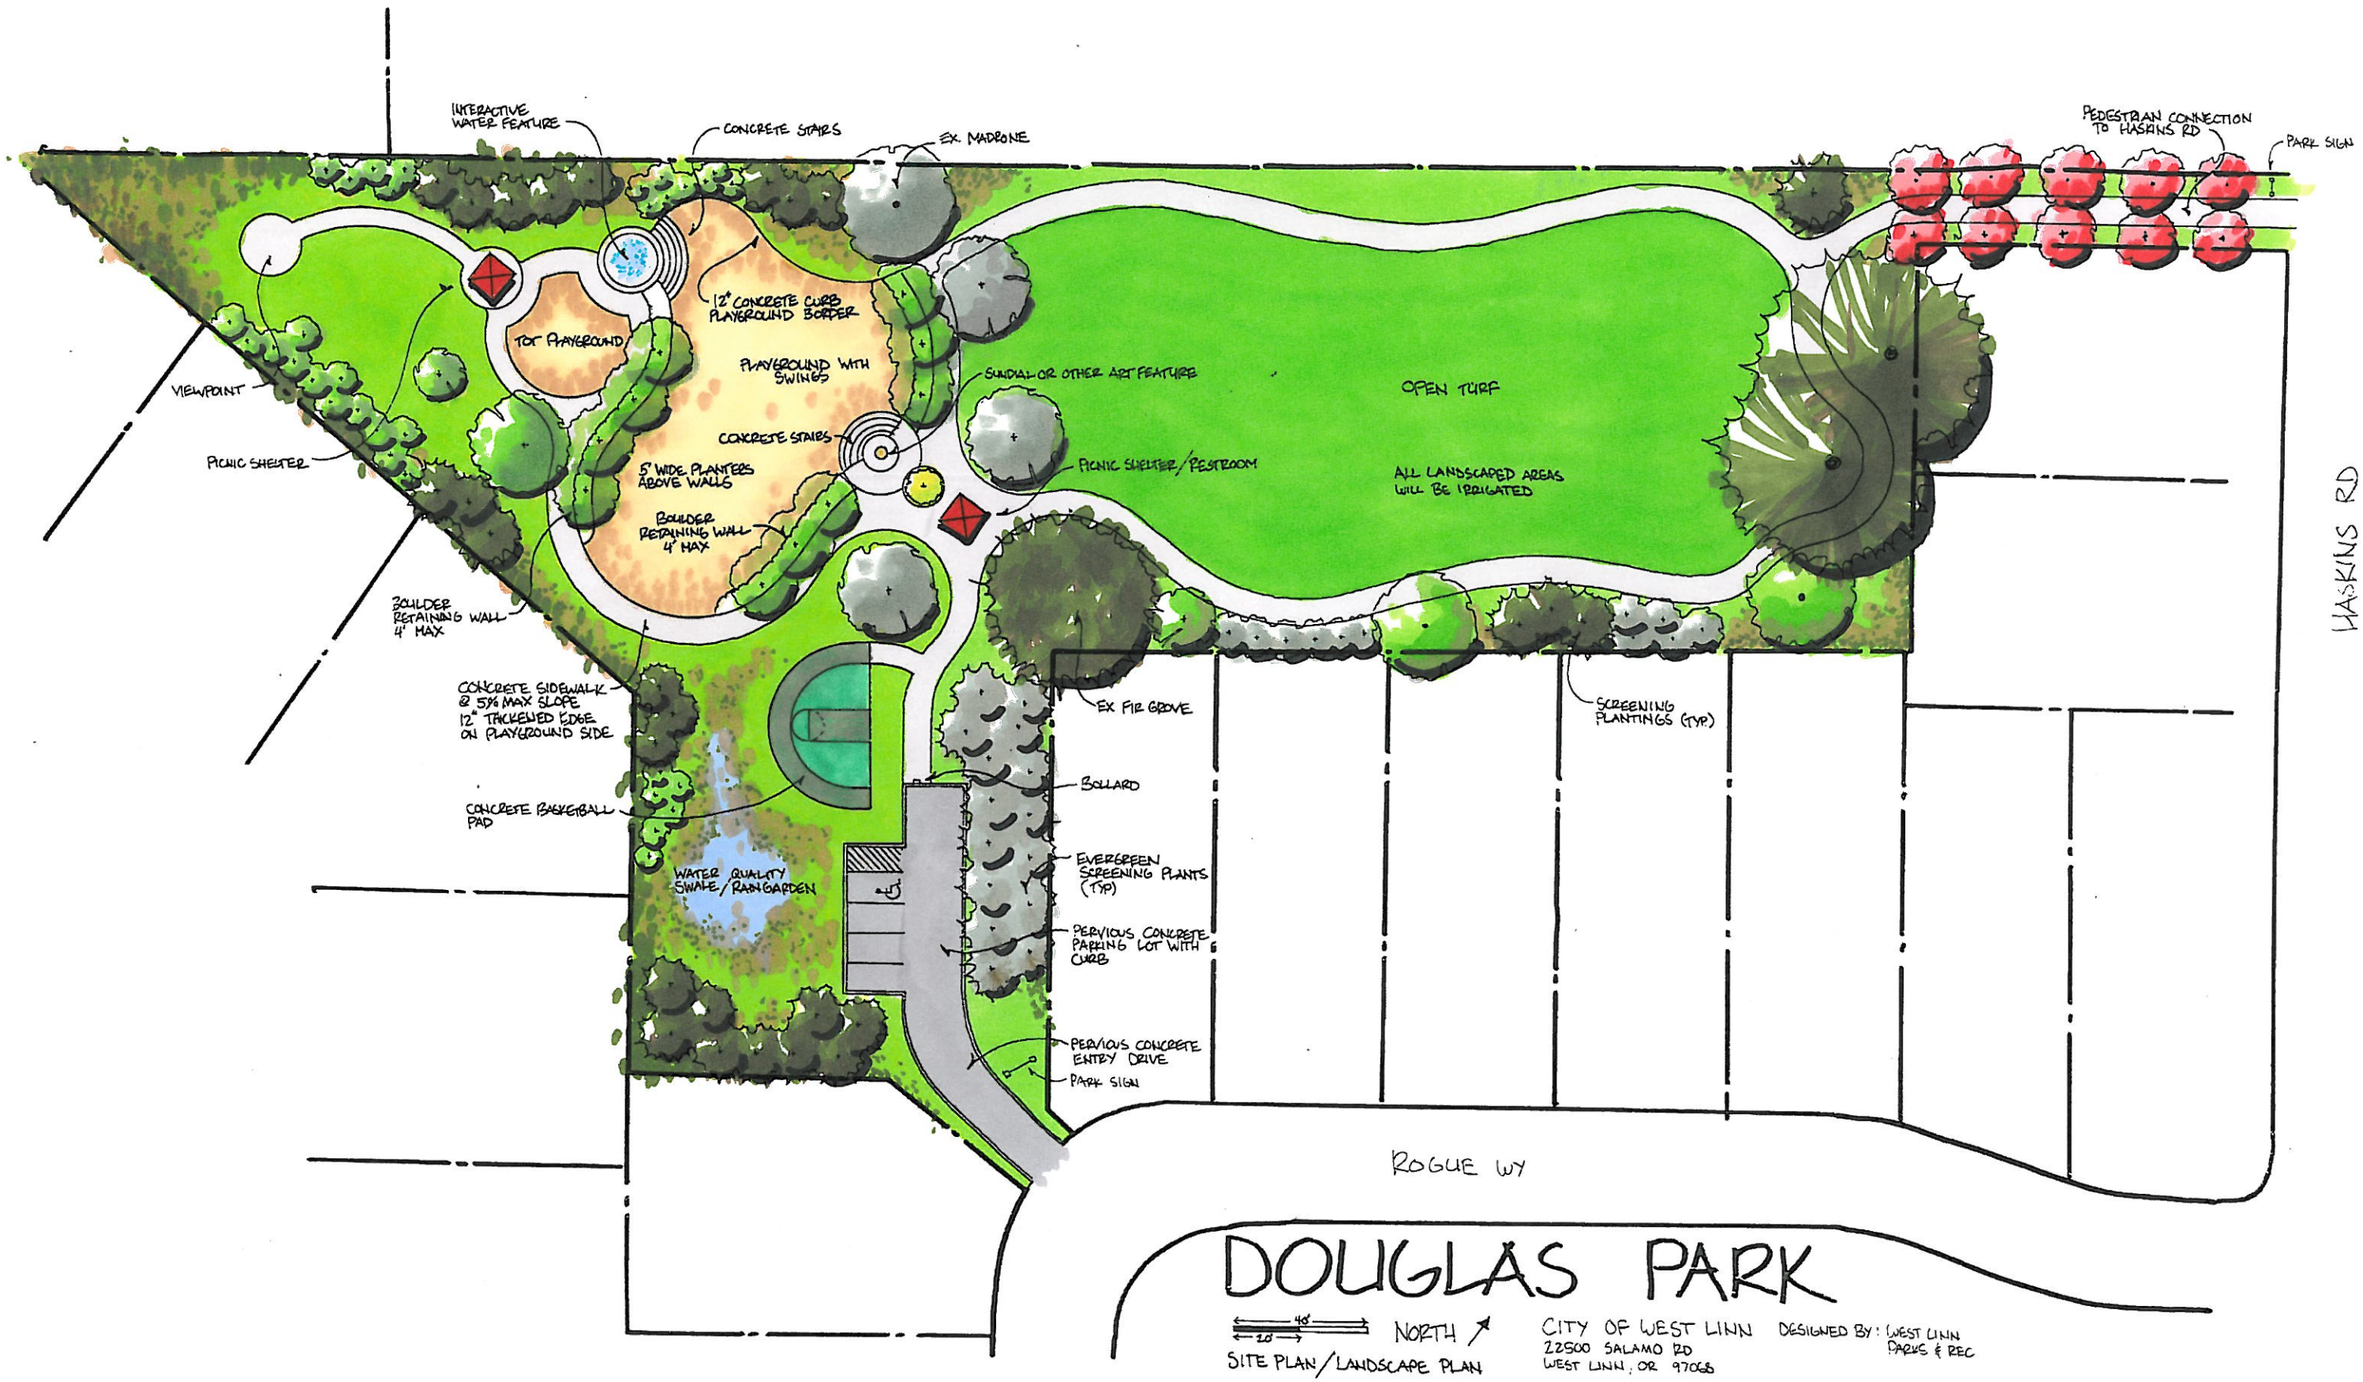
INTERACTIVE WATER FEATURE
CONCRETE STAIRS
EX. MADRONE
PEDESTRIAN CONNECTION TO HASKINS RD
PARK SIGN
12" CONCRETE CURB PLAYGROUND BORDER
TOT PLAYGROUND
PLAYGROUND WITH SWINGS
SUNDIAL OR OTHER ART FEATURE
OPEN TURF
VIEWPOINT
CONCRETE STAIRS
PICNIC SHELTER
5' WIDE PLANTERS ABOVE WALLS
PICNIC SHELTER/RESTROOM
ALL LANDSCAPED AREAS WILL BE IRRIGATED
BOULDER RETAINING WALL 4' MAX
HASKINS RD
BOULDER RETAINING WALL 4' MAX
CONCRETE SIDEWALK @ 5% MAX SLOPE 12" THICKENED EDGE ON PLAYGROUND SIDE
EX FIR GROVE
SCREENING PLANTINGS (TYP.)
BOLLARD
CONCRETE BASKETBALL PAD
EVERGREEN SCREENING PLANTS (TYP)
WATER QUALITY SWALE/RAIN GARDEN
PERVIOUS CONCRETE PARKING LOT WITH CURB
PERVIOUS CONCRETE ENTRY DRIVE
PARK SIGN
ROGUE WY
DOUGLAS PARK
40'
20'
NORTH
SITE PLAN/LANDSCAPE PLAN
CITY OF WEST LINN
22500 SALAMO RD
WEST LINN, OR 97068
DESIGNED BY: WEST LINN PARKS & REC