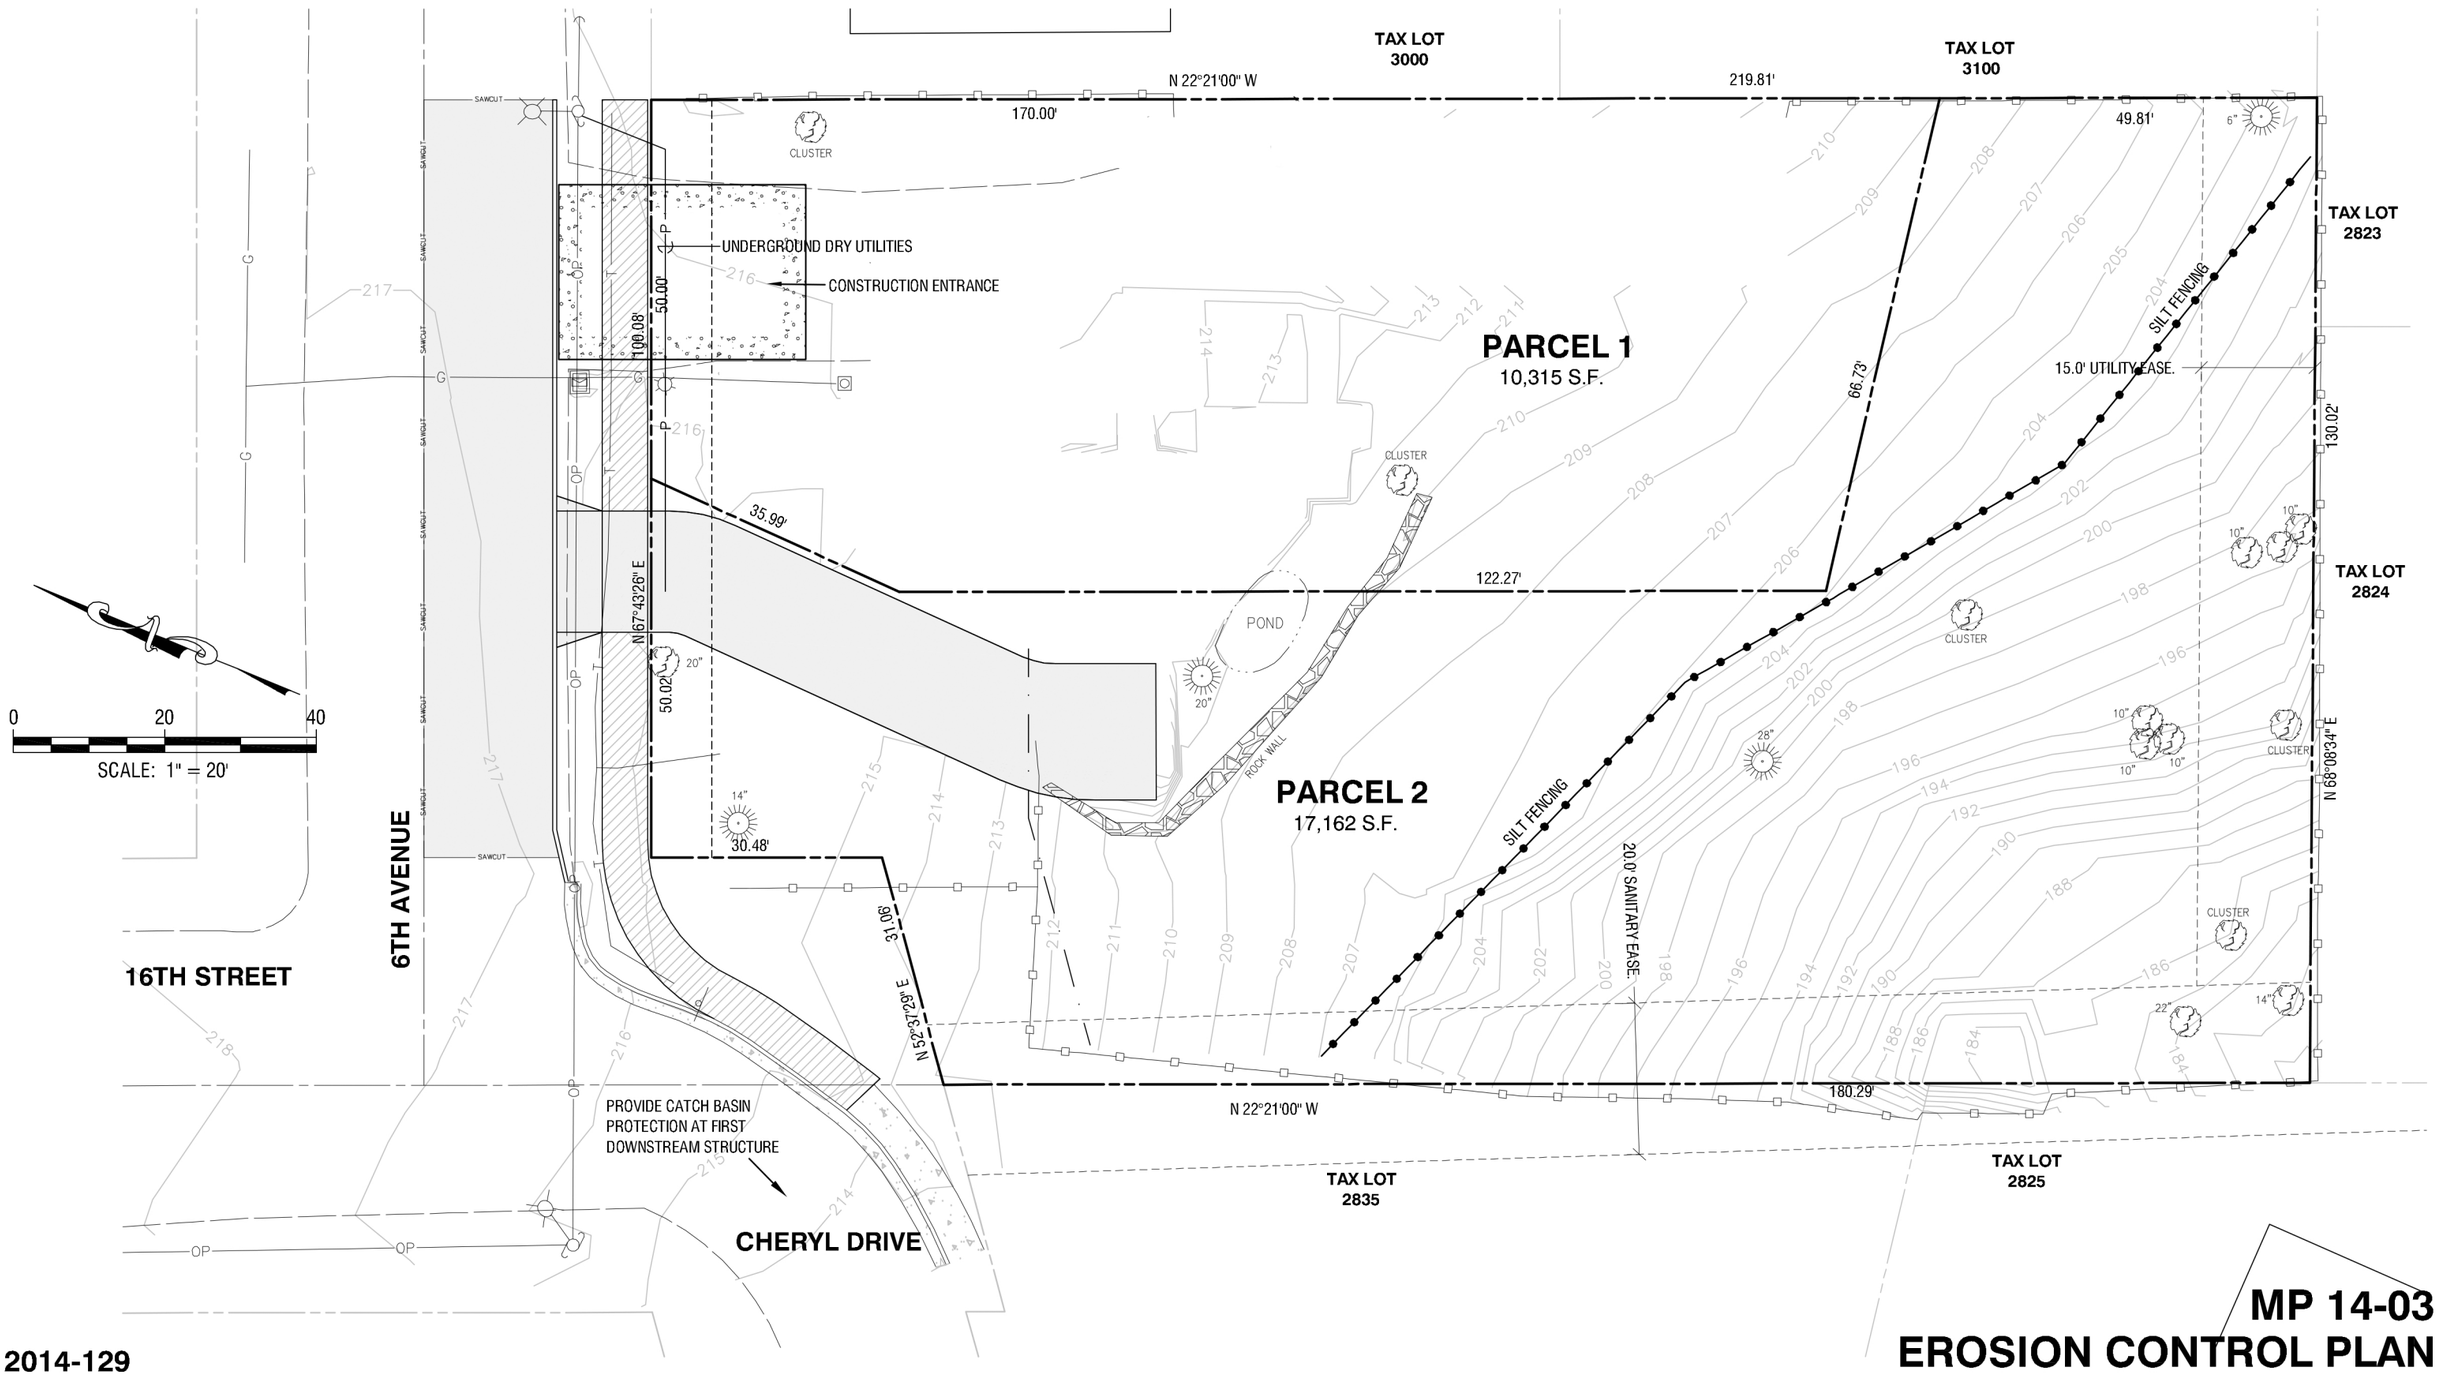

MP 14-03

EROSION CONTROL PLAN

2014-129

DESIGNED:	BDG
DRAWN:	BJS
SCALE:	1" = 20'
DATE:	April, 2014
FILE:	6th Street Partion1

Theta, llc
ENGINEERING - SURVEYING - PLANNING
PO Box 1345
Lake Oswego, Oregon 97035
503/481-8822
email: thetaeng@comcast.net

Icon Construction & Development, LLC.
1980 Willamette Falls Drive, Suite 200
West Linn, OR 97068
Ph: (503) 657-0406

1519 6th Avenue
West Linn, Oregon 97068
T.3S., R.1E., Section 02BC
Clackamas County, Oregon

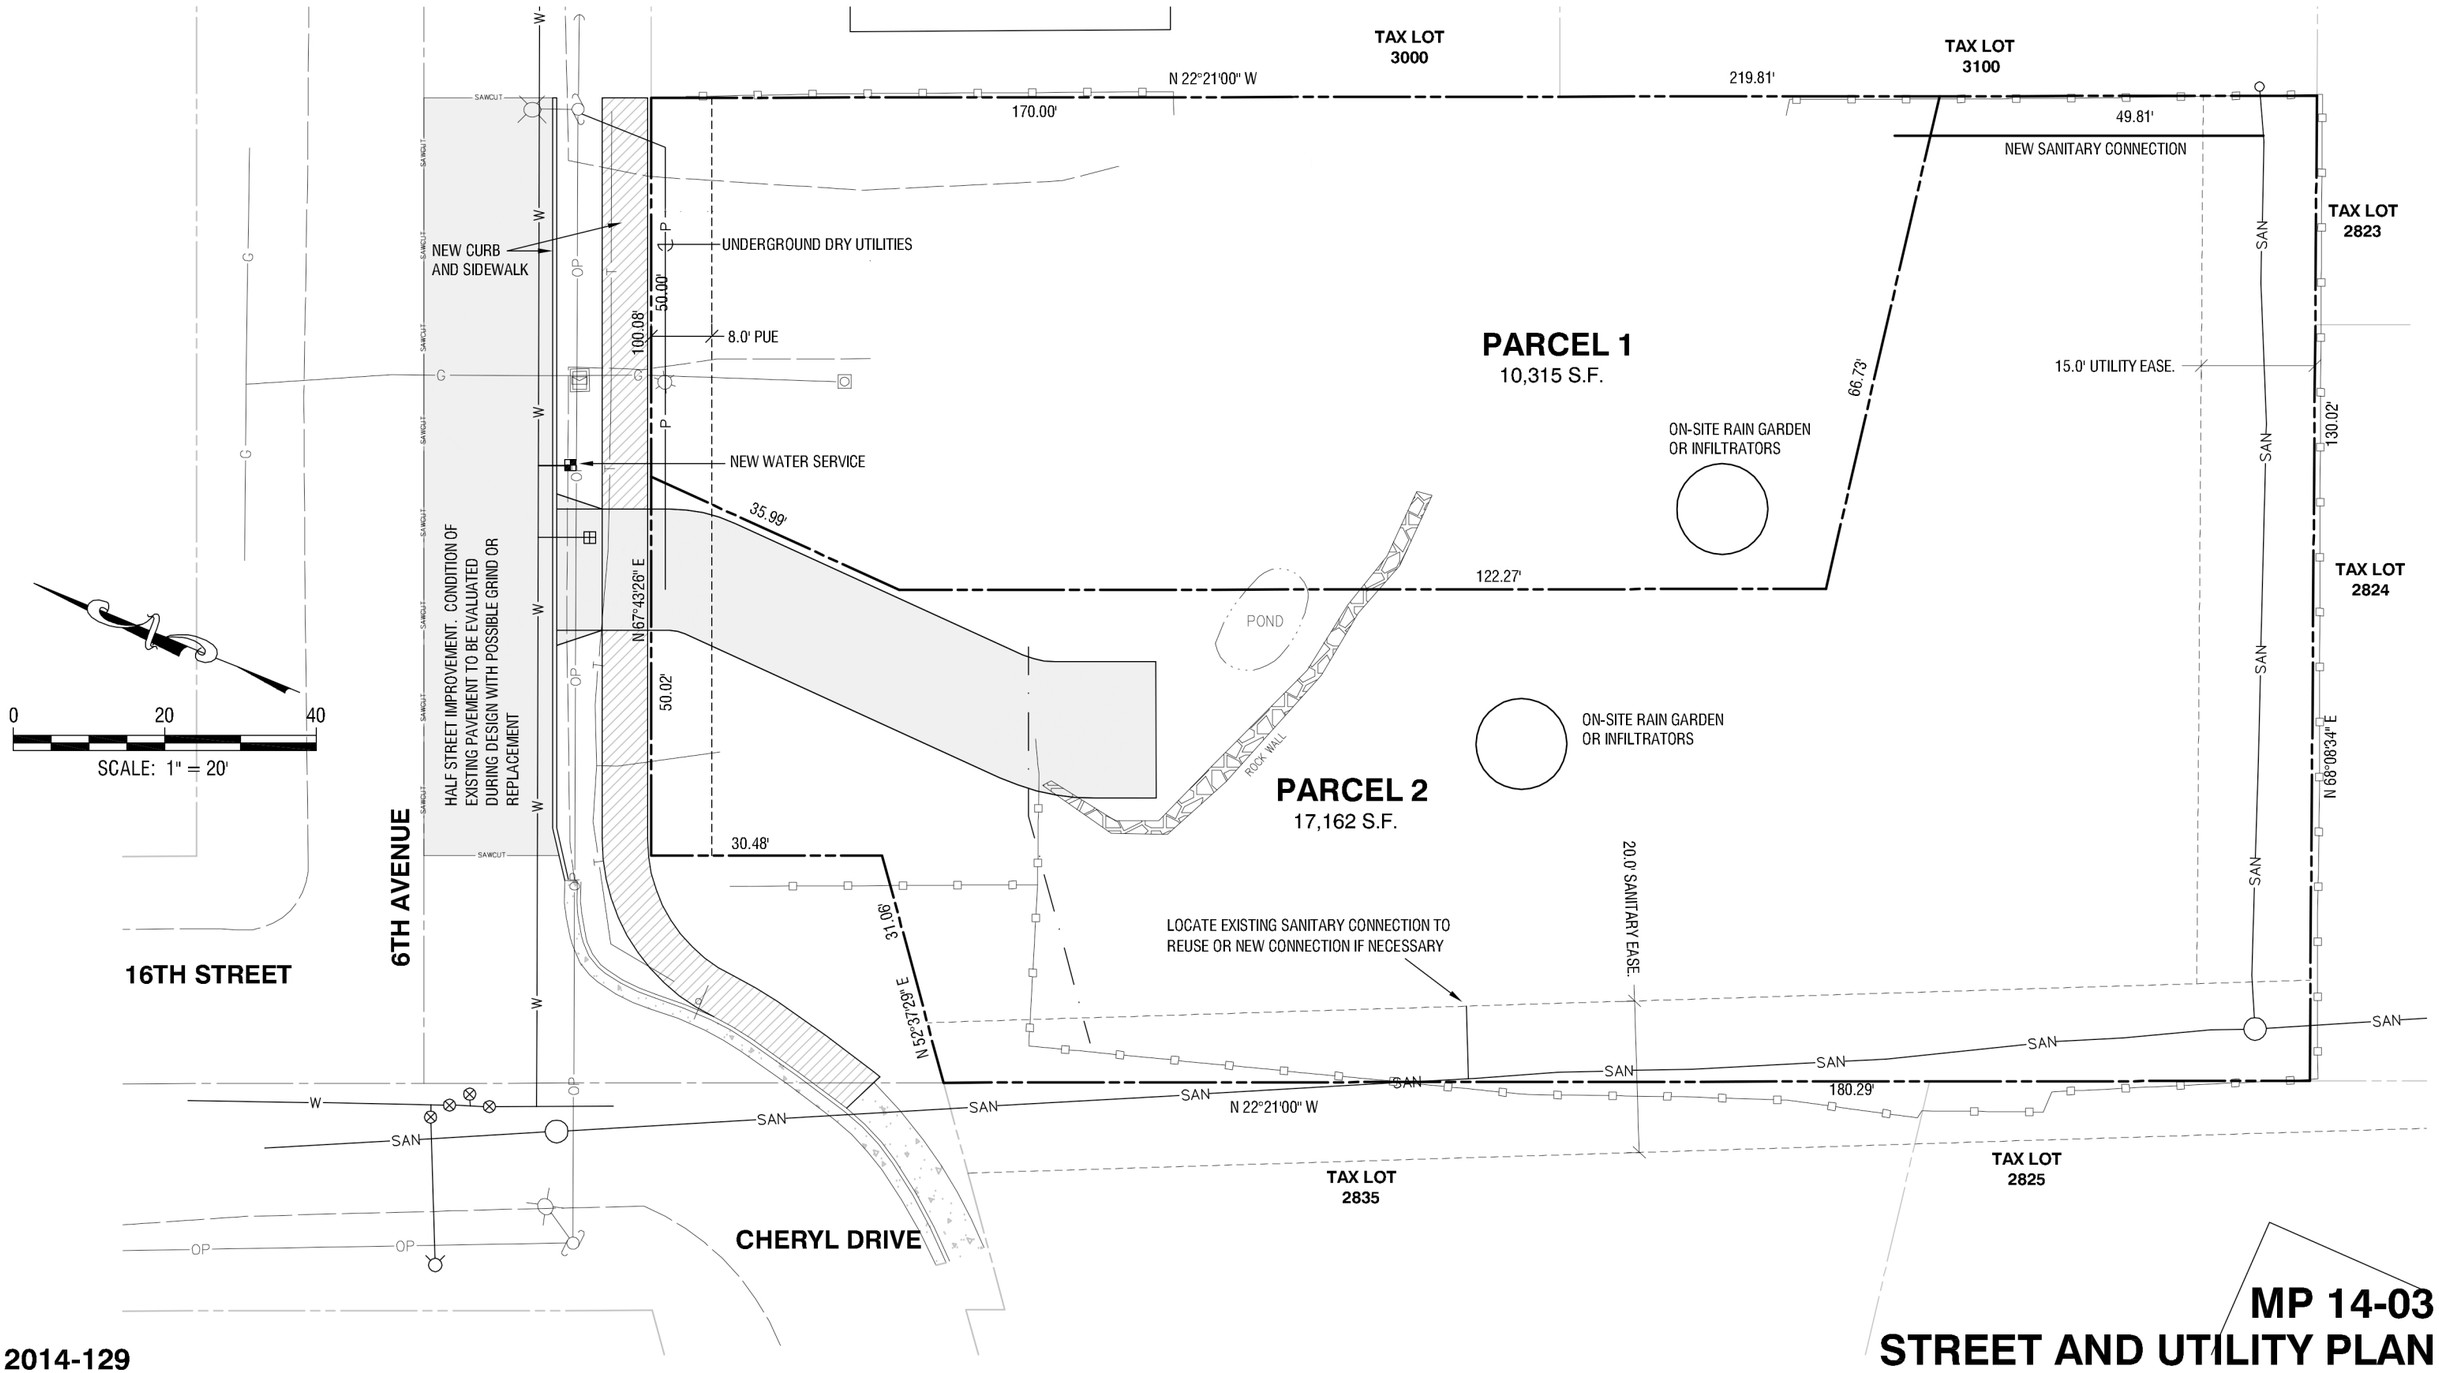

MP 14-03
STREET AND UTILITY PLAN

2014-129

DESIGNED:	BDG
DRAWN:	BJS
SCALE:	1" = 20'
DATE:	April, 2014
FILE:	6th Street Partion1

Theta, llc
ENGINEERING - SURVEYING - PLANNING
PO Box 1345
Lake Oswego, Oregon 97035
503/481-8822
email: thetaeng@comcast.net

Icon Construction & Development, LLC.
1980 Willamette Falls Drive, Suite 200
West Linn, OR 97068
Ph: (503) 657-0406

1519 6th Avenue
West Linn, Oregon 97068
T.3S., R.1E., Section 02BC
Clackamas County, Oregon