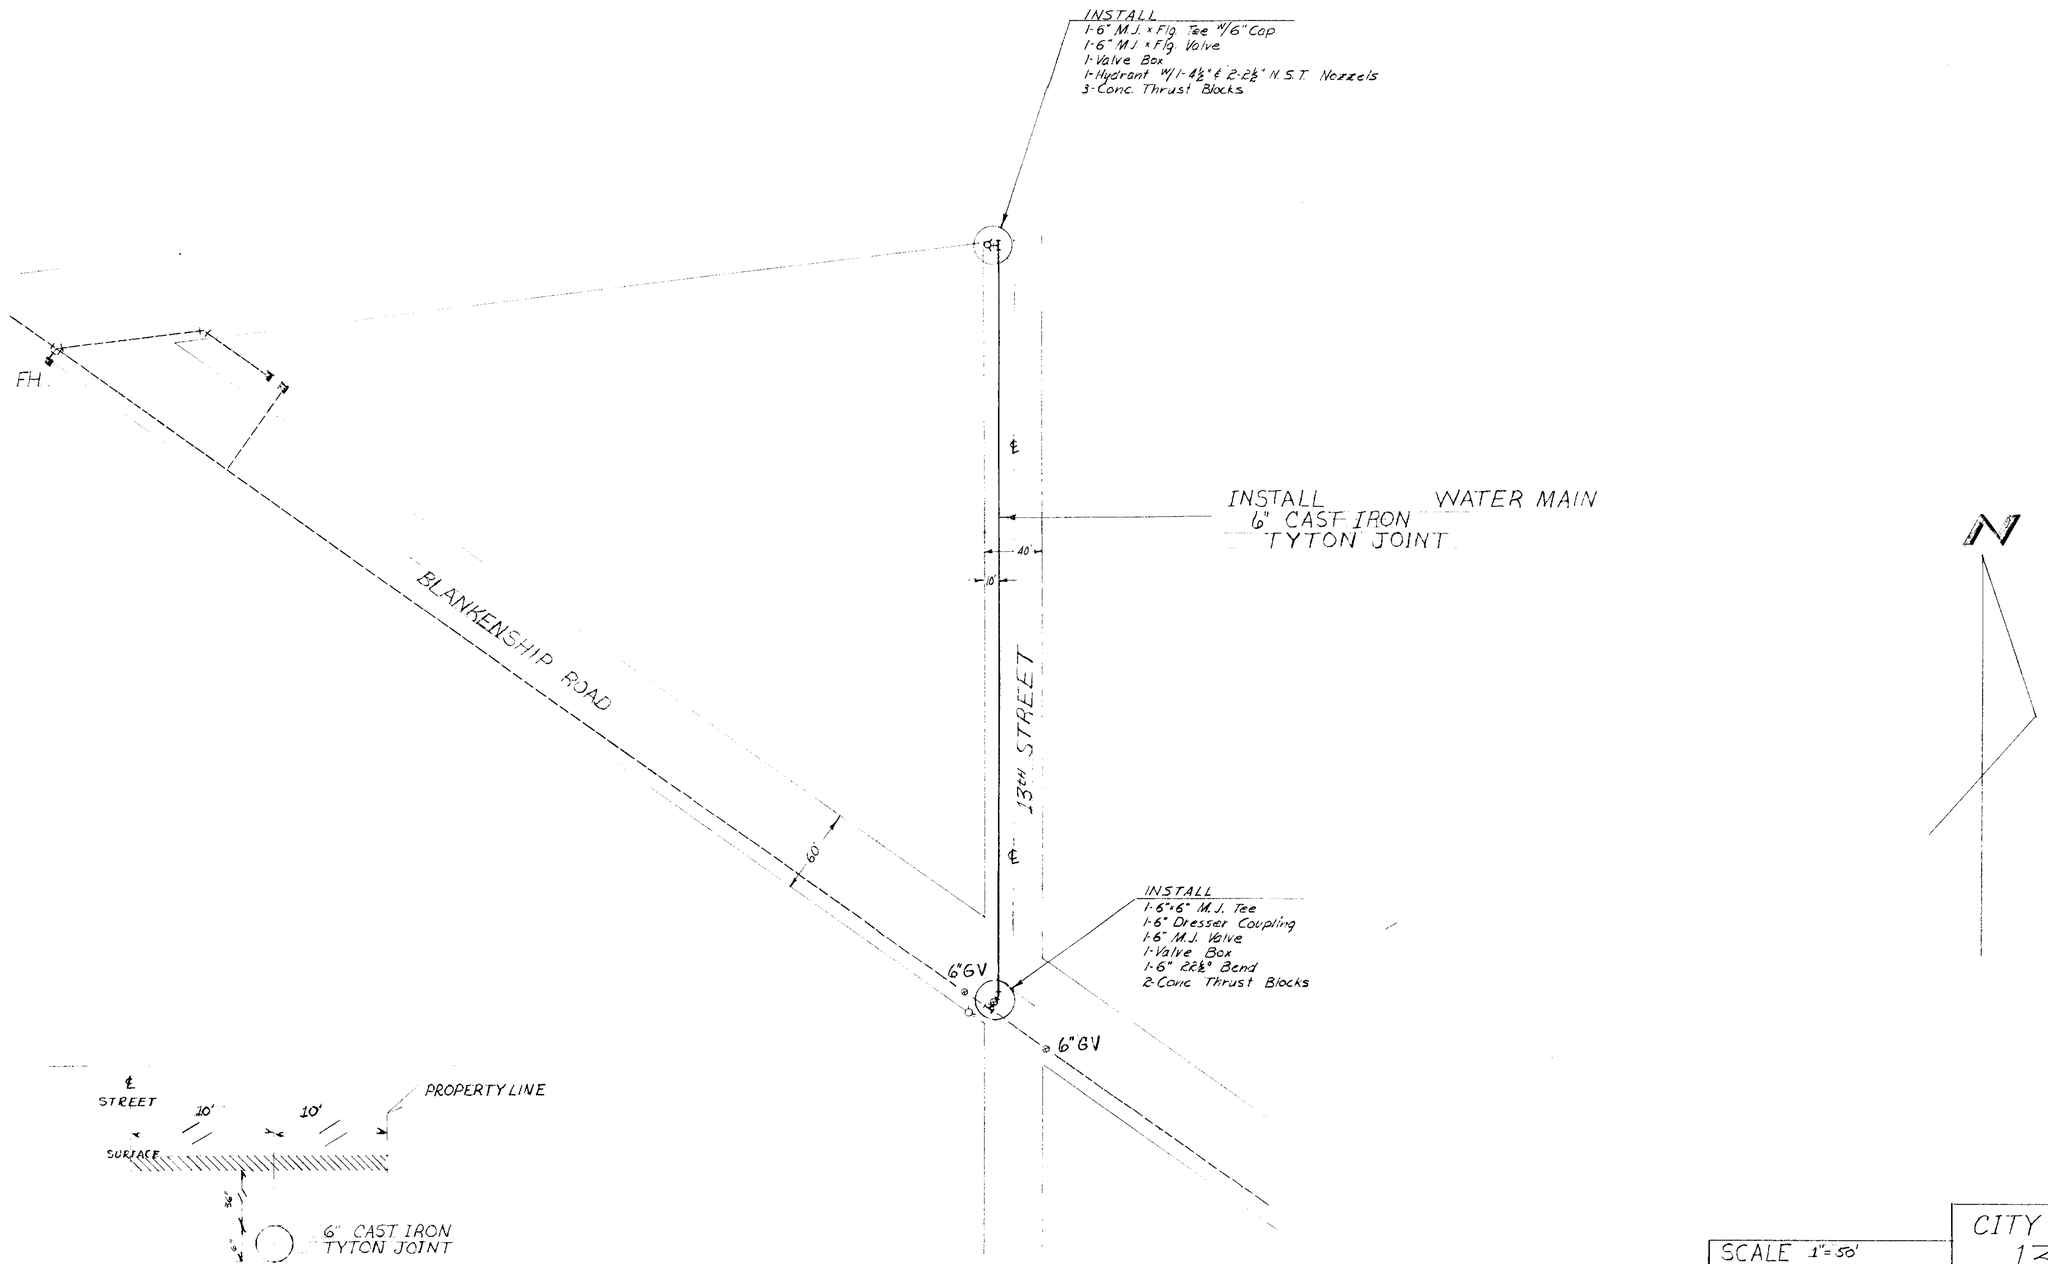

TYPICAL SECTION

SCALE 1" = 50'
EXISTING MAIN
EXISTING SEWER
NEW MAIN

CITY OF WEST LINN-ORE.
13th AVENUE
WATER MAIN EXTENSION
APPROVED:
CITY ENGINEER
SCALE AS SHOWN DATE
DSGN:
CK:
SHEET 1 OF 1 FILE NO.