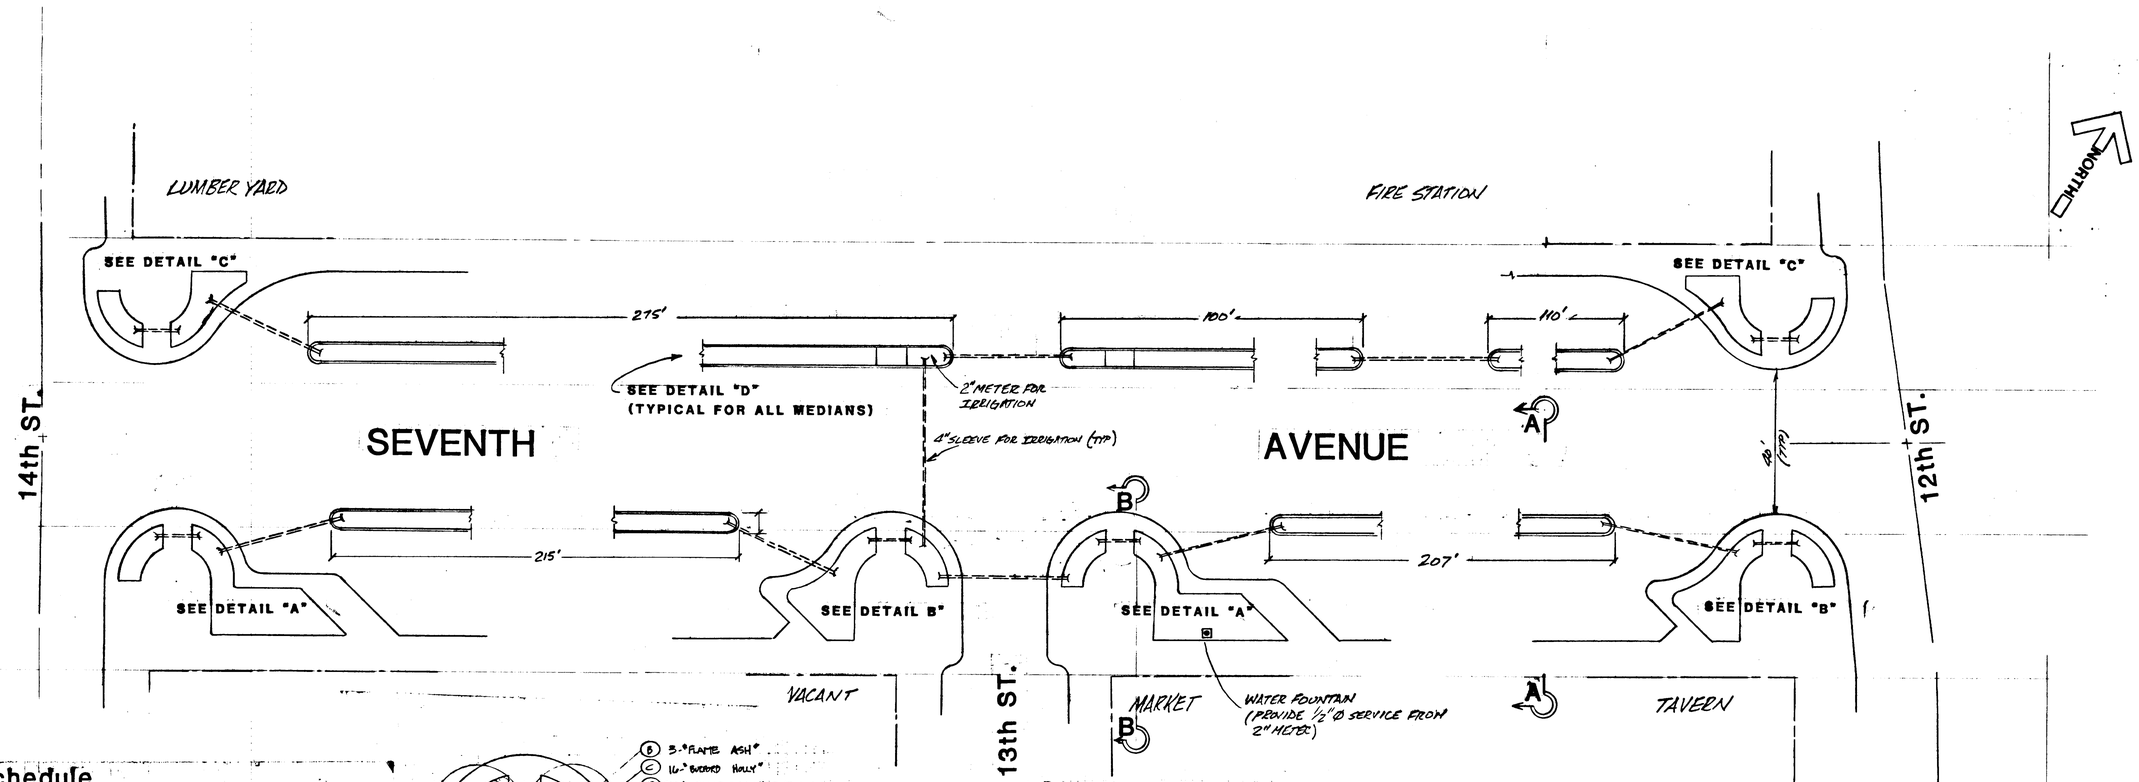

Plant Schedule

A. MEDIAN TREES TO BE EITHER:

ACER PLATANOIDES (VARIETIES)	"NORWAY MAPLE"
ACER PSEUDOPLATANOIDES VAR.	"SYCAMORE MAPLE"
ACER RUBRUM VAR.	"SCARLET/RED MAPLE"
TILIA CORDATA	"LITTLE LEAF LINDEN"
TILITA AMERICANA	"AMERICAN LINDEN"

B. PLANTER TREES TO BE EITHER:

FRAXINUS AMERICANA	"AUTUMN PURPLE ASH"
FRAXINUS OXYCARPA FLAME	"FLAME ASH"
PRUNUS SARGENTII COLUMNARIS	"SARGENT CHERRY"
TILIA EUCHLORA REDMOND	"PYRAMIDAL CRIMEAN LINDEN"

C. SHRUBS TO BE EITHER:

ILLEX CRENATA CONVEXA	"CONVEX LEAF HOLLY"
ILLEX CORNUTA BURFODII	"BURFORD HOLLY"
PINUS MUGO MUGHUS	"DWARF MUGHO PINE"
PYRACANTHA COCCINEA LODENSE	"COMPACT PYRACANTHA"
PYRACANTHA COCCINEA SANTA CRUZ	"SANTA CRUZ PYRACANTHA"
RAPHIOLEPIS UMBELLATA EVATA	"ROUND LEAF RAPHIOLEPIS"
STRANVAESIA DAVIDIANA UNDULATA	"STRANVAESIA"

D. GROUND COVER TO BE EITHER:

HEDERA HELIX	"ENGLISH IVY"
HYPERICUM CALYCINUM	"AARON'S BEARD ST. JOHN'S WORT"
LITHODORA DIFFURA GRACE WARD	"LITHOSPERMUM"
JUNIPERUS CHINENSIS PROCUMBENS NAWA	"JAPANESE GARDEN JUNIPER"

Notes:

1. Plantings indicated are those preferred. Plants may be substituted based on availability, size and variety. See plant schedule for optional plantings.
2. Planter areas have been raised by means of a 15-inch retaining wall. Retaining wall consists of exposed aggregate concrete with a 6-inch wide top, sloped exterior side and 9-inch wide base.
3. All exposed ground shall be covered with a 1-1/2-inch thick layer of medium grade fir bark dust.

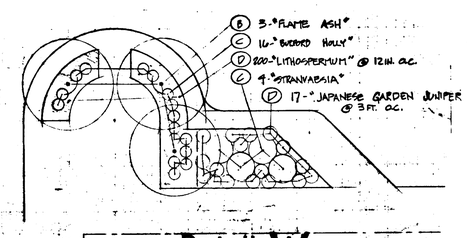

Detail "A"
nts

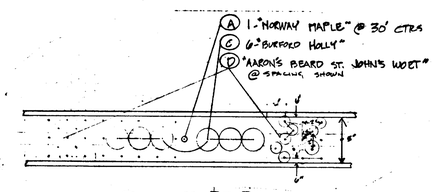

Detail "D"
nts

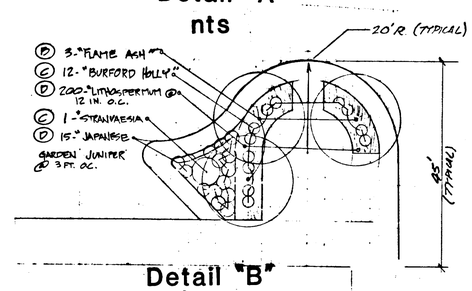

Detail "B"
nts

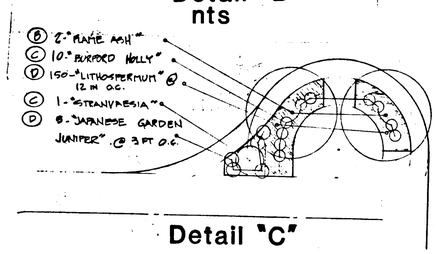

Detail "C"
nts

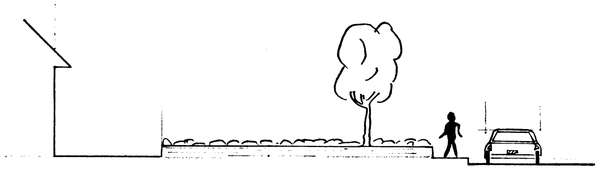

Section "BB"
1/8"equals 1'

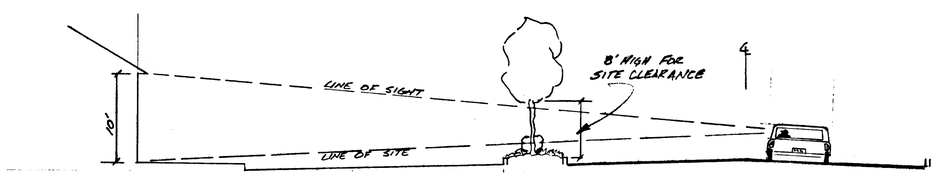

Section "AA"
1/8"equals 1'

DATE	NO.	REVISION	DRAWN DKK / AJS	
			FILE	DATE 6/84
			SCALE 1"=20'	

CITY OF WEST LINN

PUBLIC WORKS DEPARTMENT

7TH AVENUE LANDSCAPE PLAN