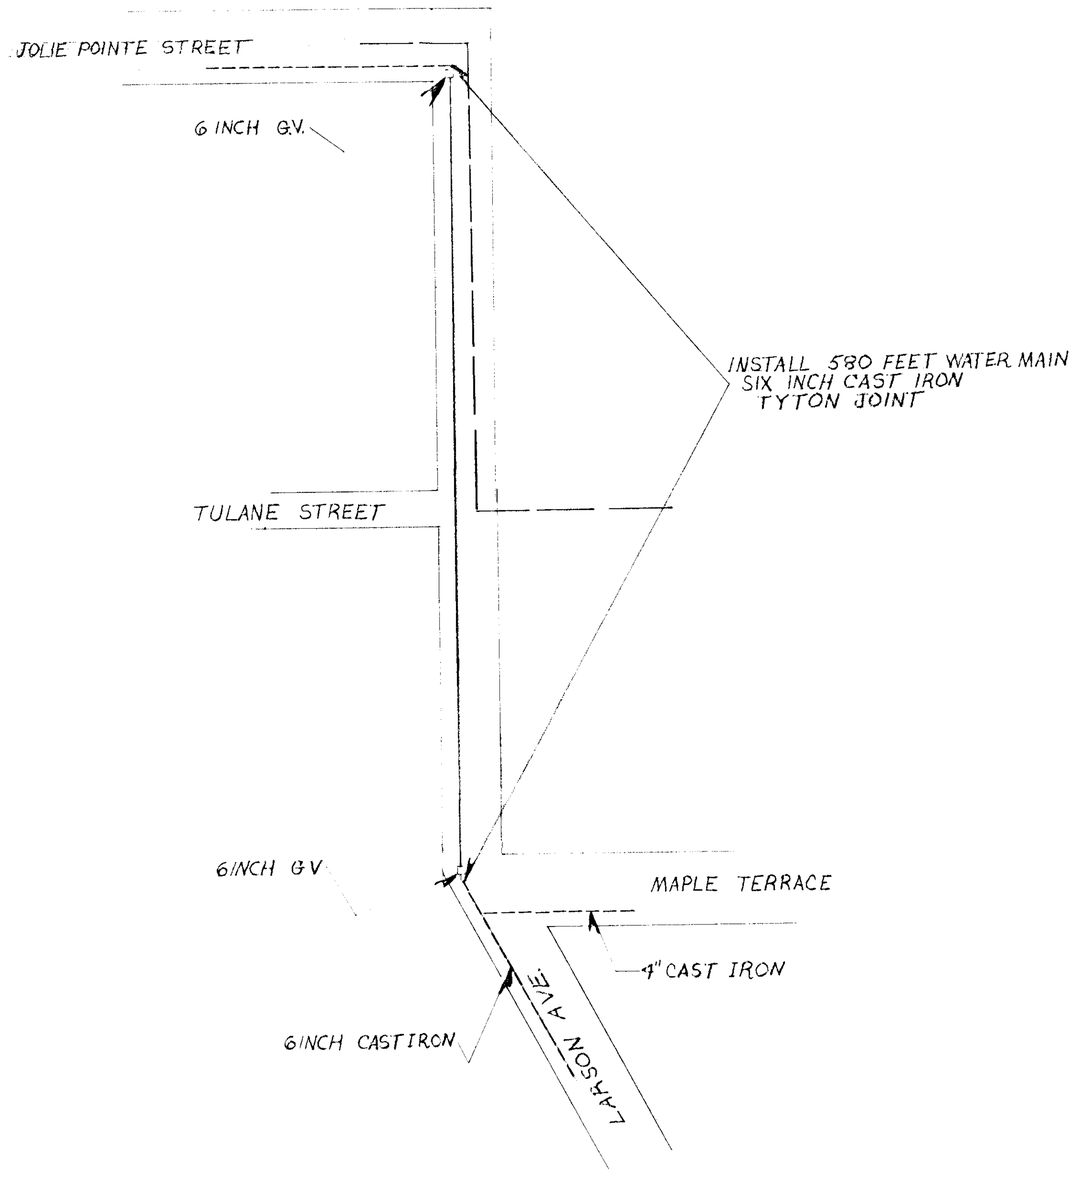

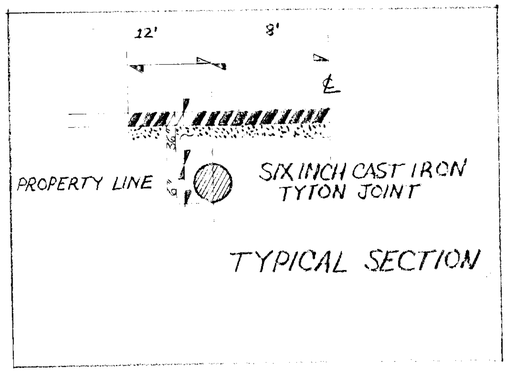

SCALE 1" = 50'
----- EXISTING MAIN
—— —— EXISTING SEWER
——— NEW MAIN

CITY OF WEST LINN-ORE
LARSON AVE
WATER MAIN EXTENSION
APPROVED:
CITY ENGINEER
DATE FILE
DSGN:
CK:
SHEET 1 OF 1

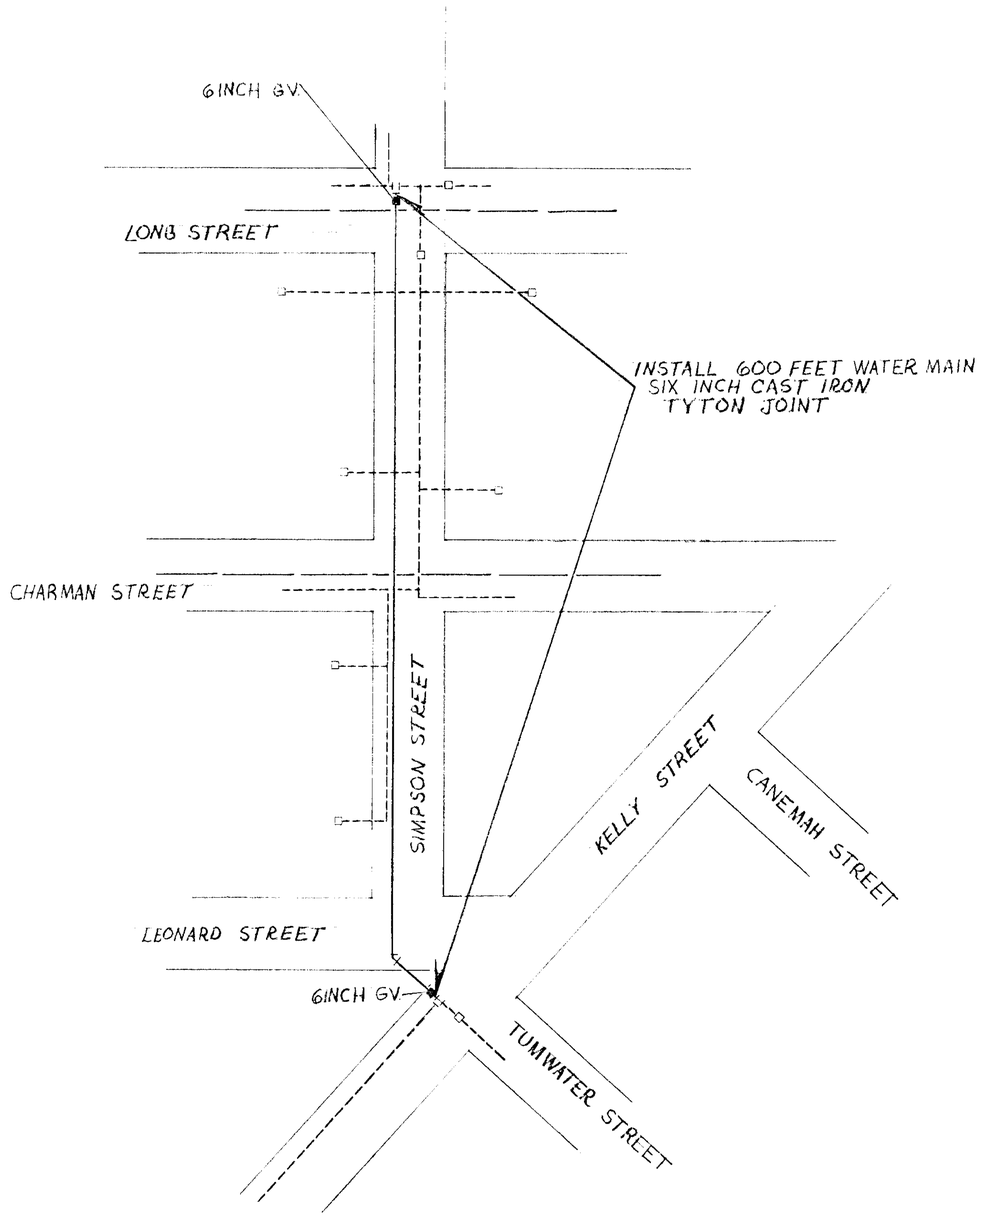

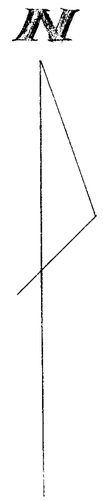

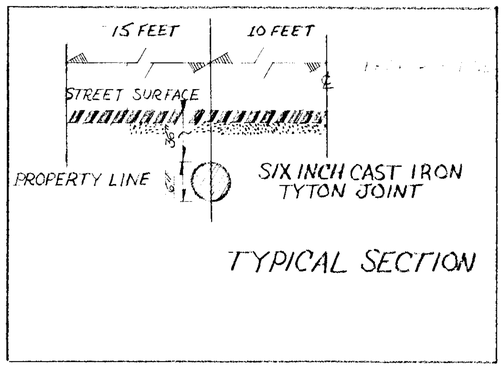

SCALE 1"=50'
----- EXISTING MAIN
——— EXISTING SEWER
——— NEW MAIN

CITY OF WEST LINN-ORE
SIMPSON ST
WATER MAIN EXTENSION
APPROVED:
CITY ENGINEER
DATE FILE
DSGN:
CK:
SHEET 1 OF 1

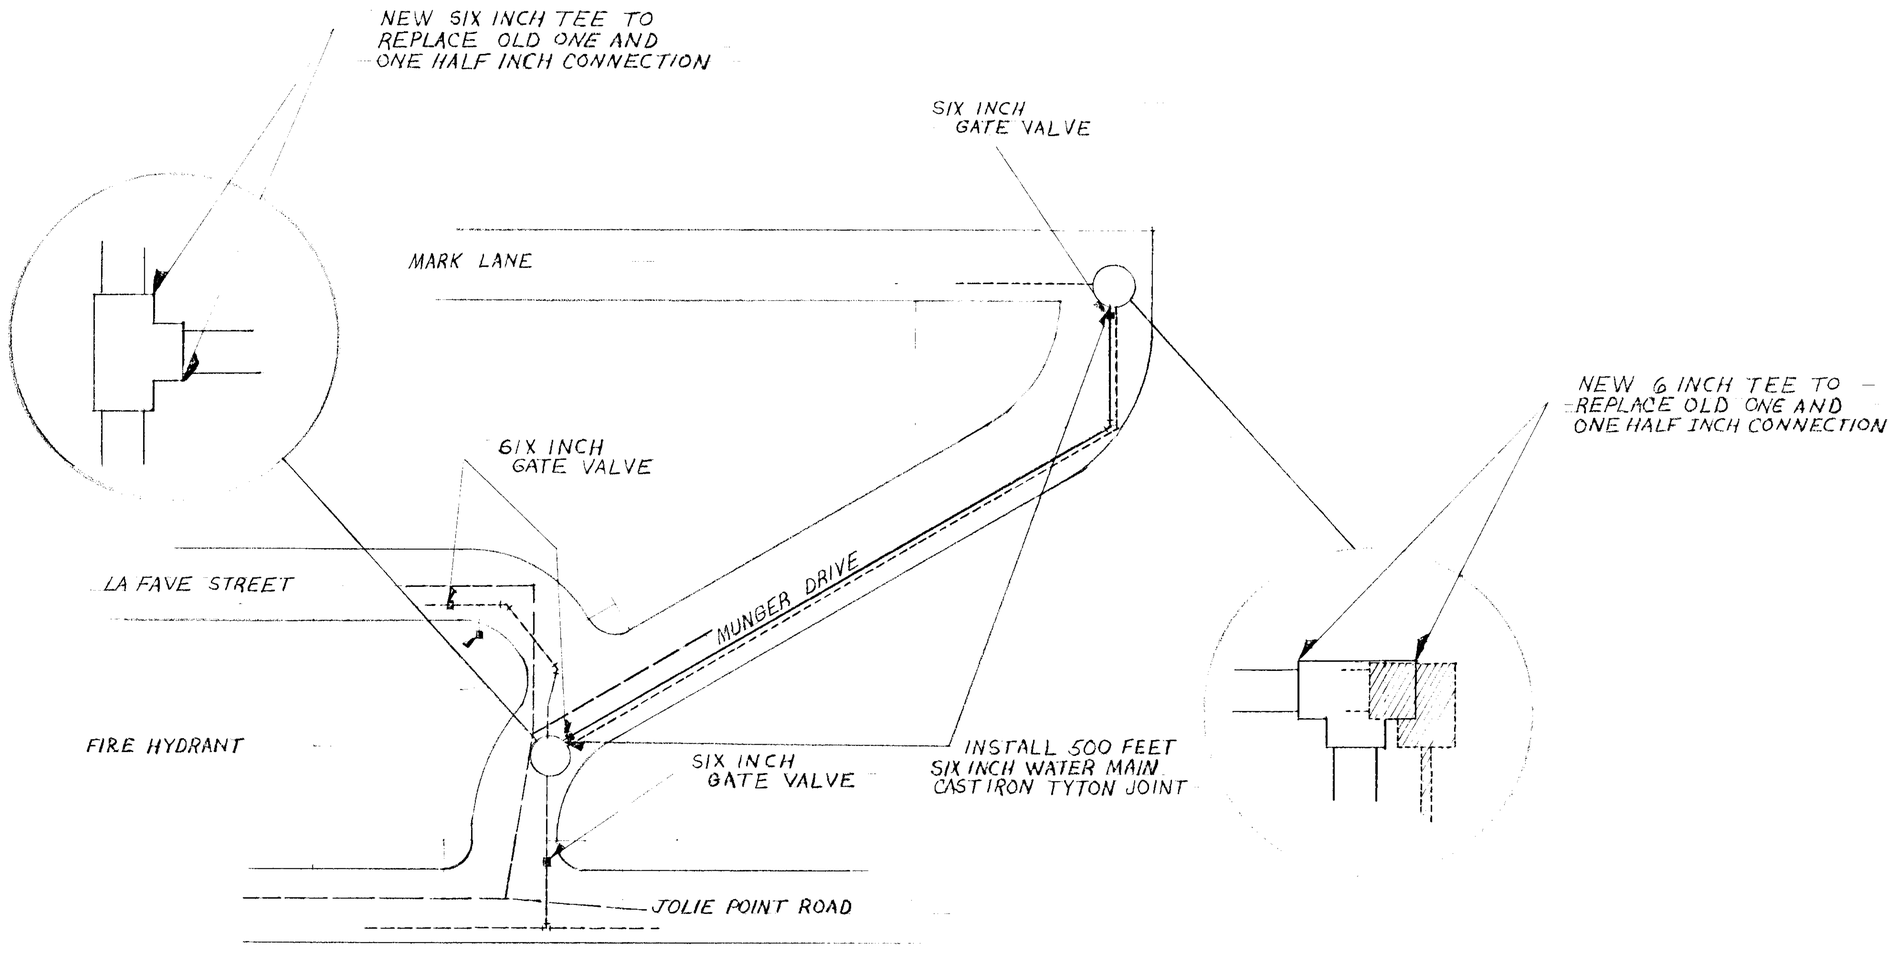

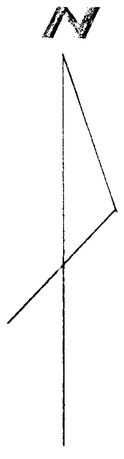

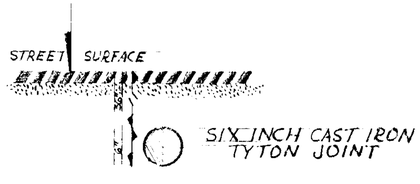

TYPICAL SECTION

SCALE 1"=50'
EXISTING MAIN
EXISTING SEWER
NEW MAIN

CITY OF WEST LINN-ORE
MUNGER STREET
WATER MAIN EXTENSION
APPROVED:
CITY ENGINEER
DATE FILE
DSGN:
CK:
SHEET 1 OF 1

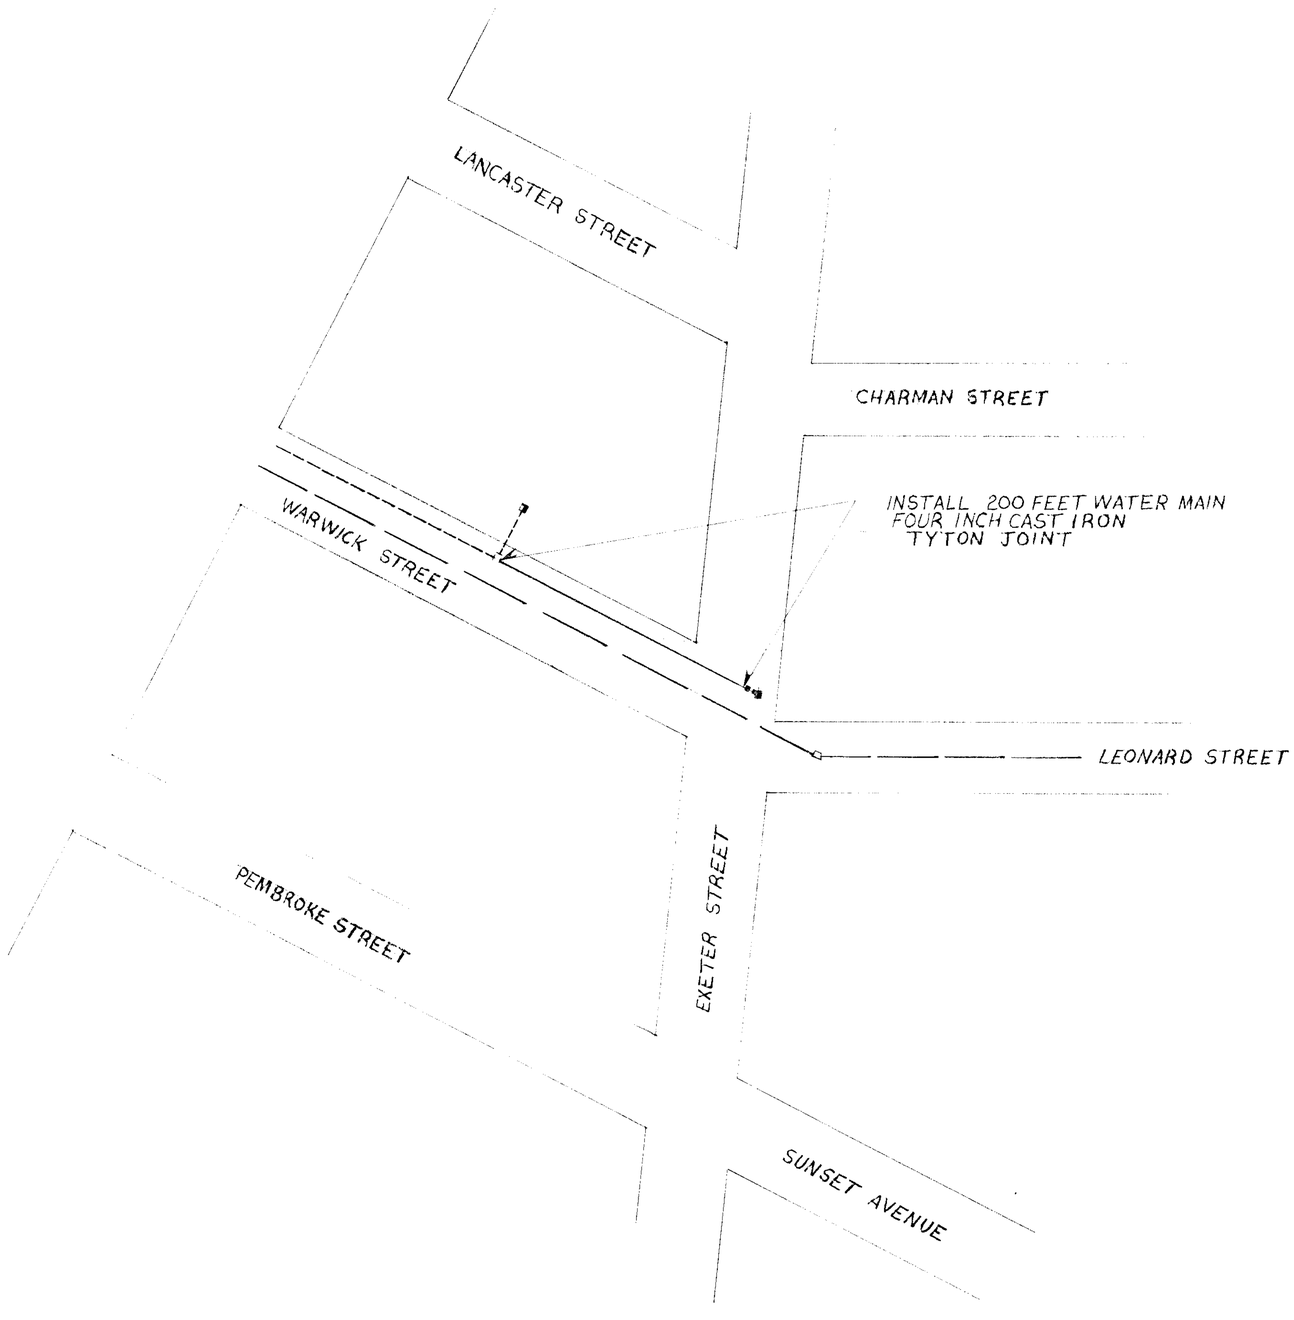

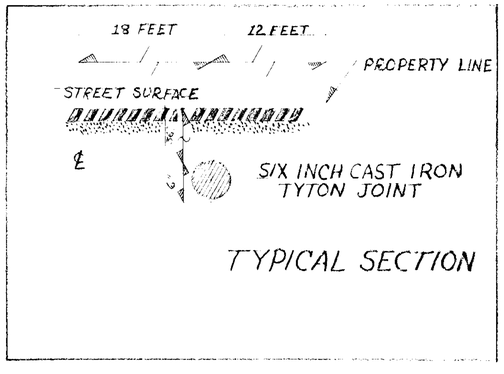

SCALE 1" = 50'

- - - - - EXISTING MAIN

— — EXISTING SEWER

——— NEW MAIN

CITY OF WEST LINN-ORE

WARWICK ST

WATER MAIN EXTENSION

APPROVED:

CITY ENGINEER

DATE FILE

DS&N:

CK:

SHEET 1 OF 1

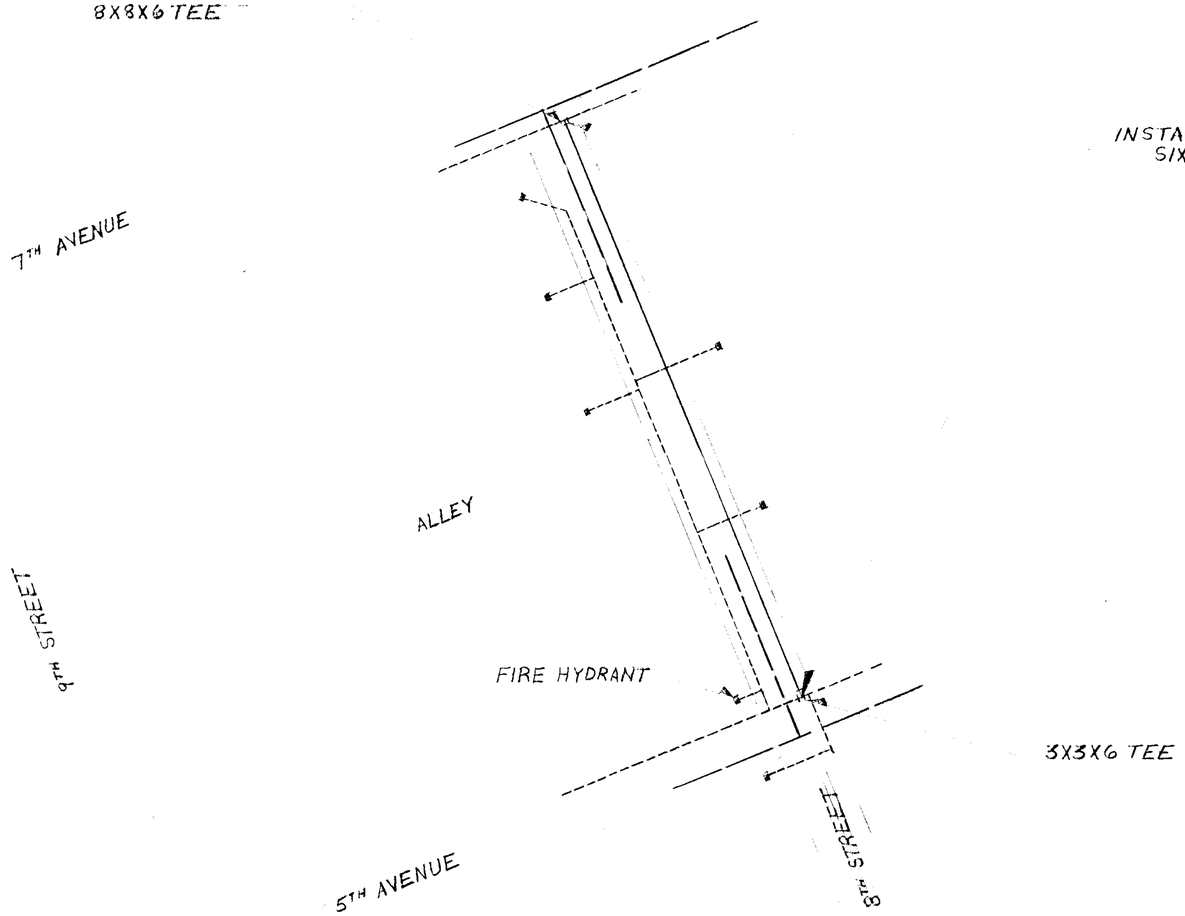

INSTALL 440 FEET WATER MAIN
SIX INCH CAST IRON
TYTON JOINT

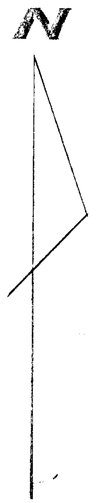

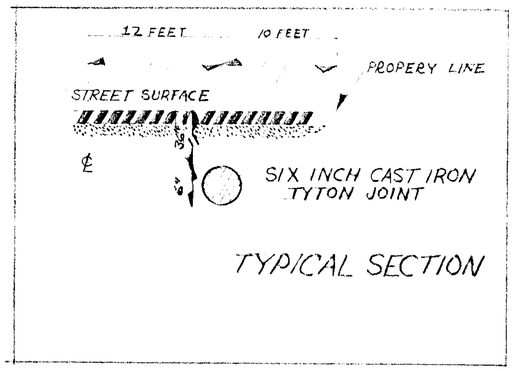

SCALE 1"=50'
EXISTING MAIN
EXISTING SEWER
NEW MAIN

CITY OF WEST LINN-ORE
8TH STREET
WATER MAIN EXTENSION
APPROVED:
CITY ENGINEER
DATE FILE
DSGN:
CK:
SHEET 1 OF 1

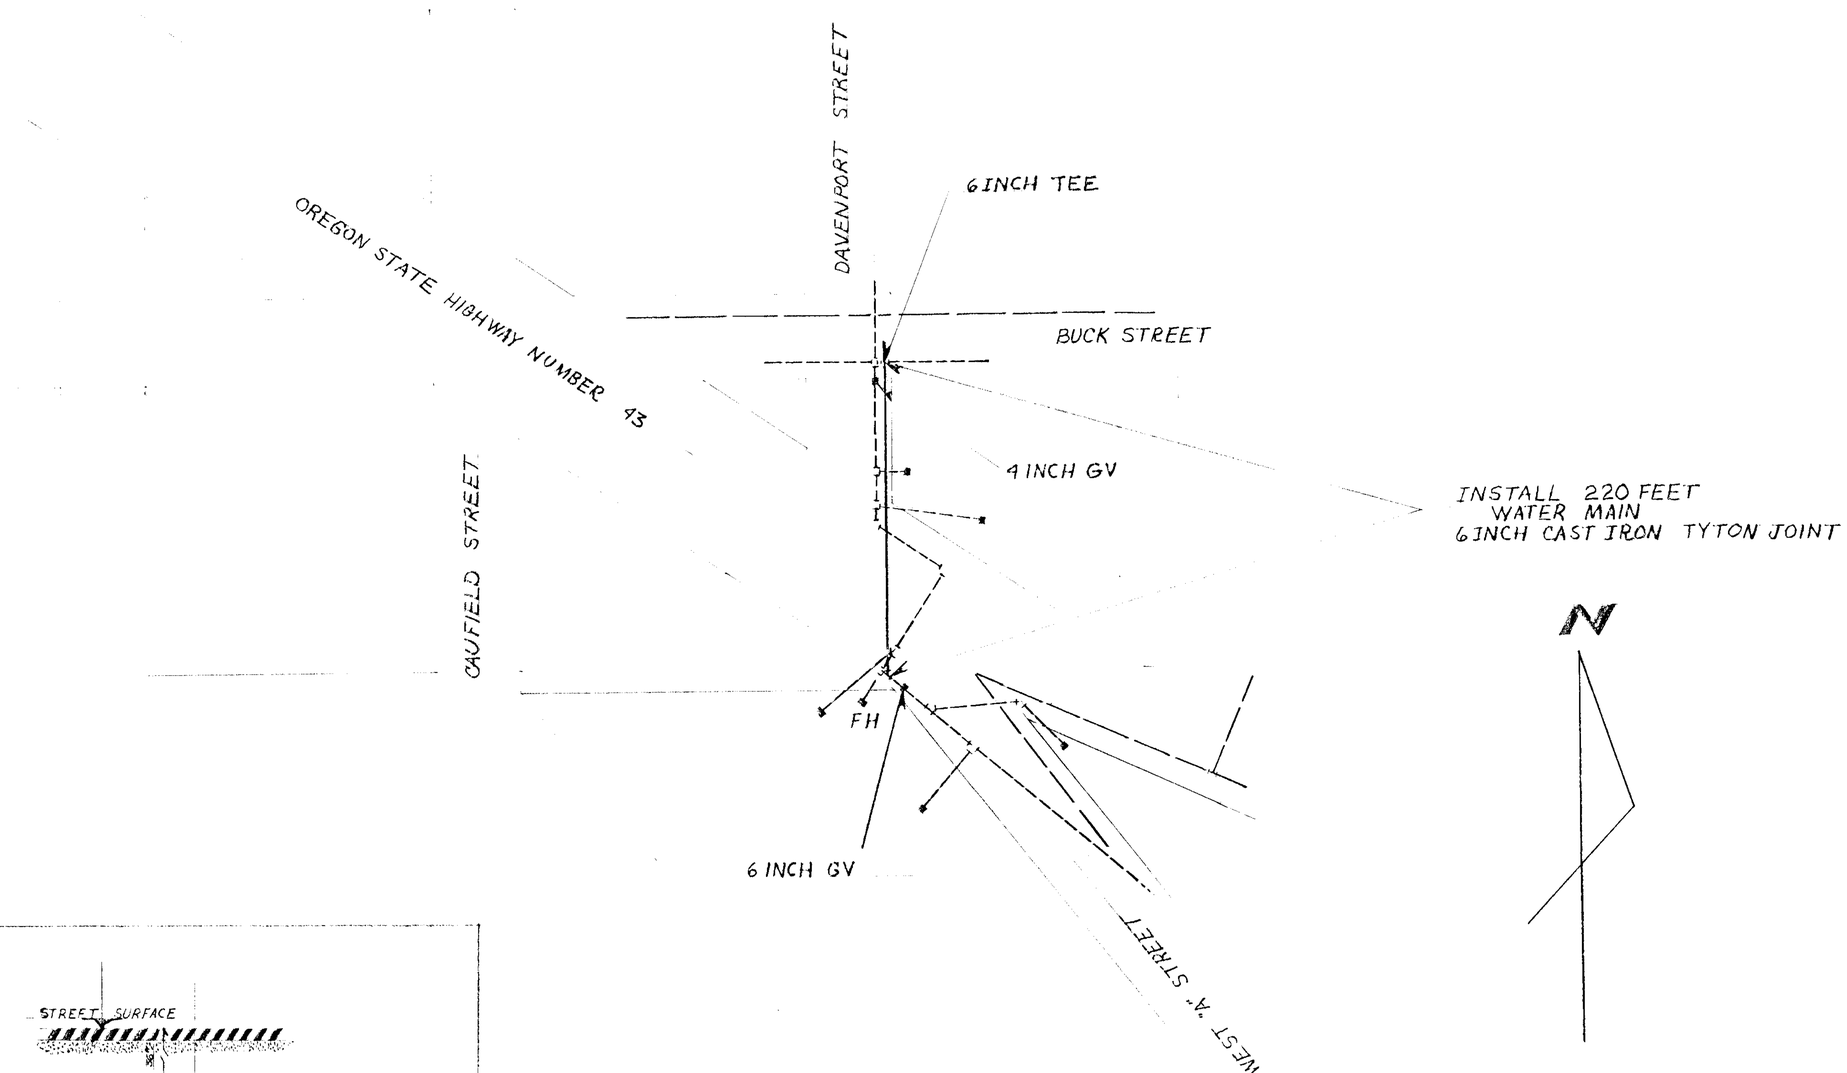

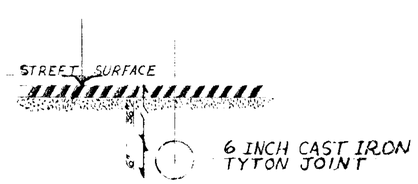

TYPICAL SECTION

SCALE 1" = 50'
EXISTING MAIN
EXISTING SEWER
NEW MAIN

CITY OF WEST LINN-ORE
DAVENPORT ST.
WATER MAIN EXTENSION
APPROVED:
CITY ENGINEER
SCALE AS SHOWN DATE
DSGN:
CK:
SHEET 1 OF 1 FILE #