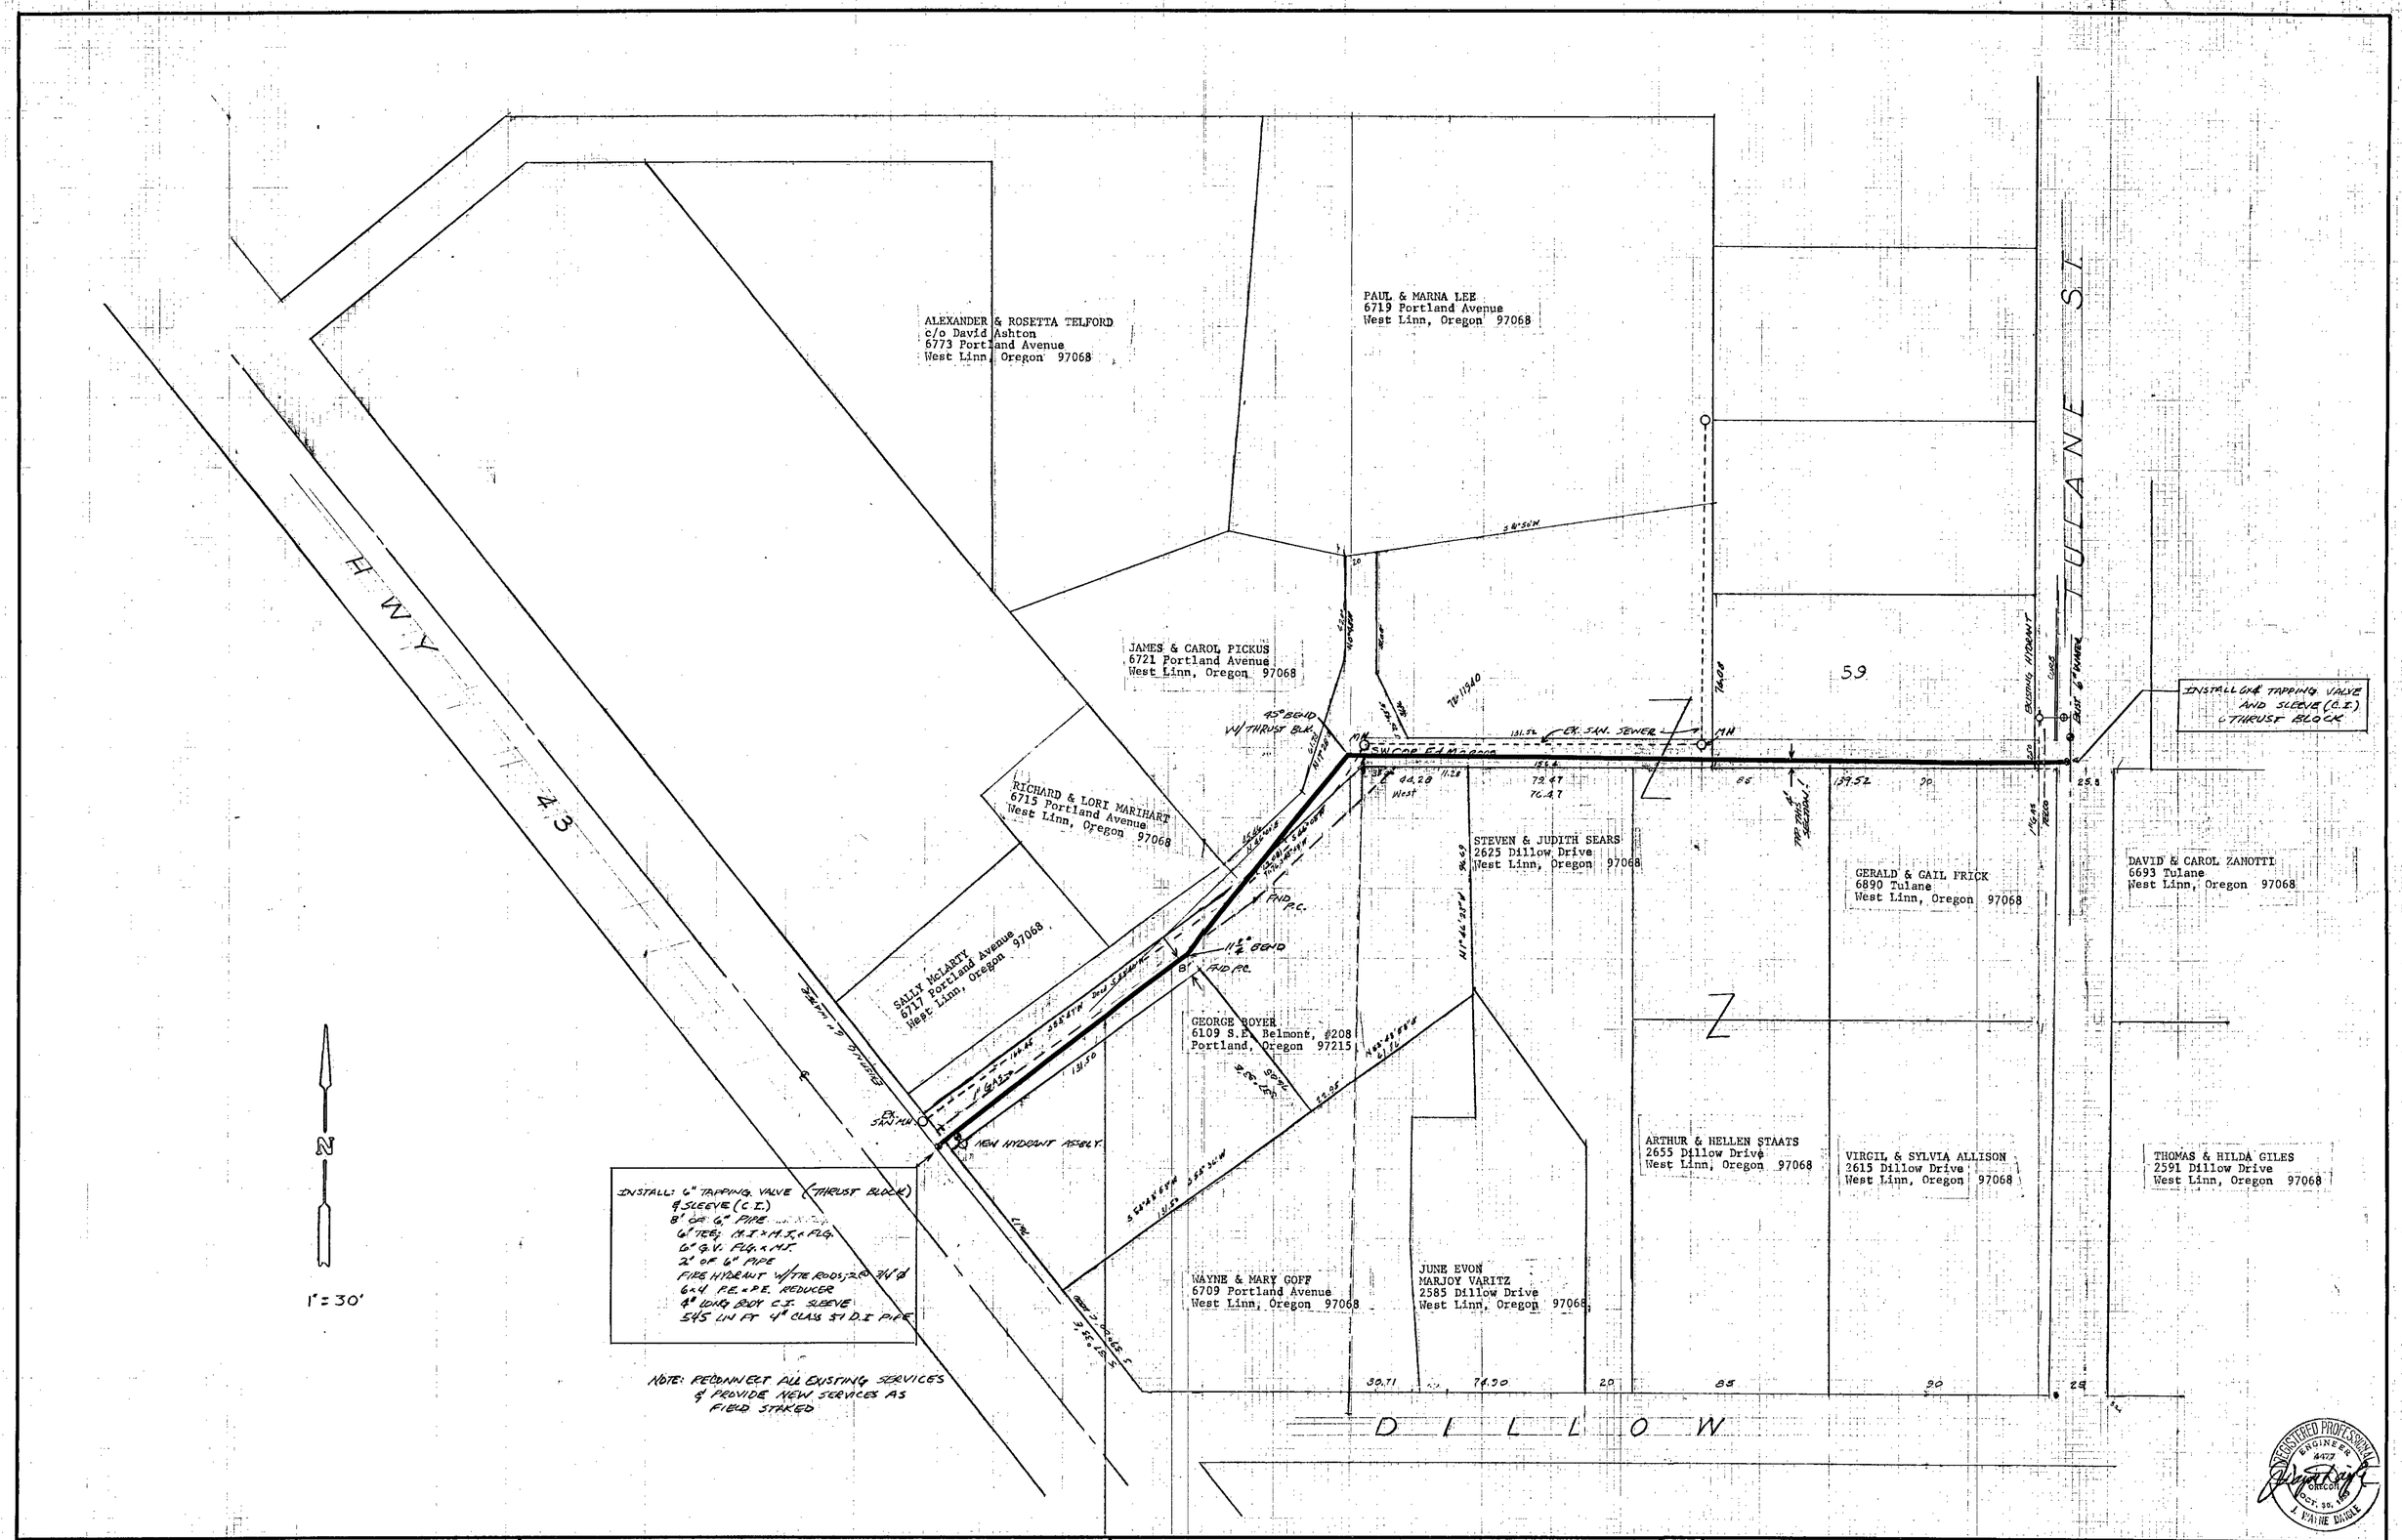

DATE	NO.	REVISION

DRAWN
FILE
DATE JULY 9, 81
SCALE 1" = 30'

CITY OF WEST LINN

PUBLIC WORKS DEPARTMENT

MAGONE LANE

WATER IMPROVEMENTS

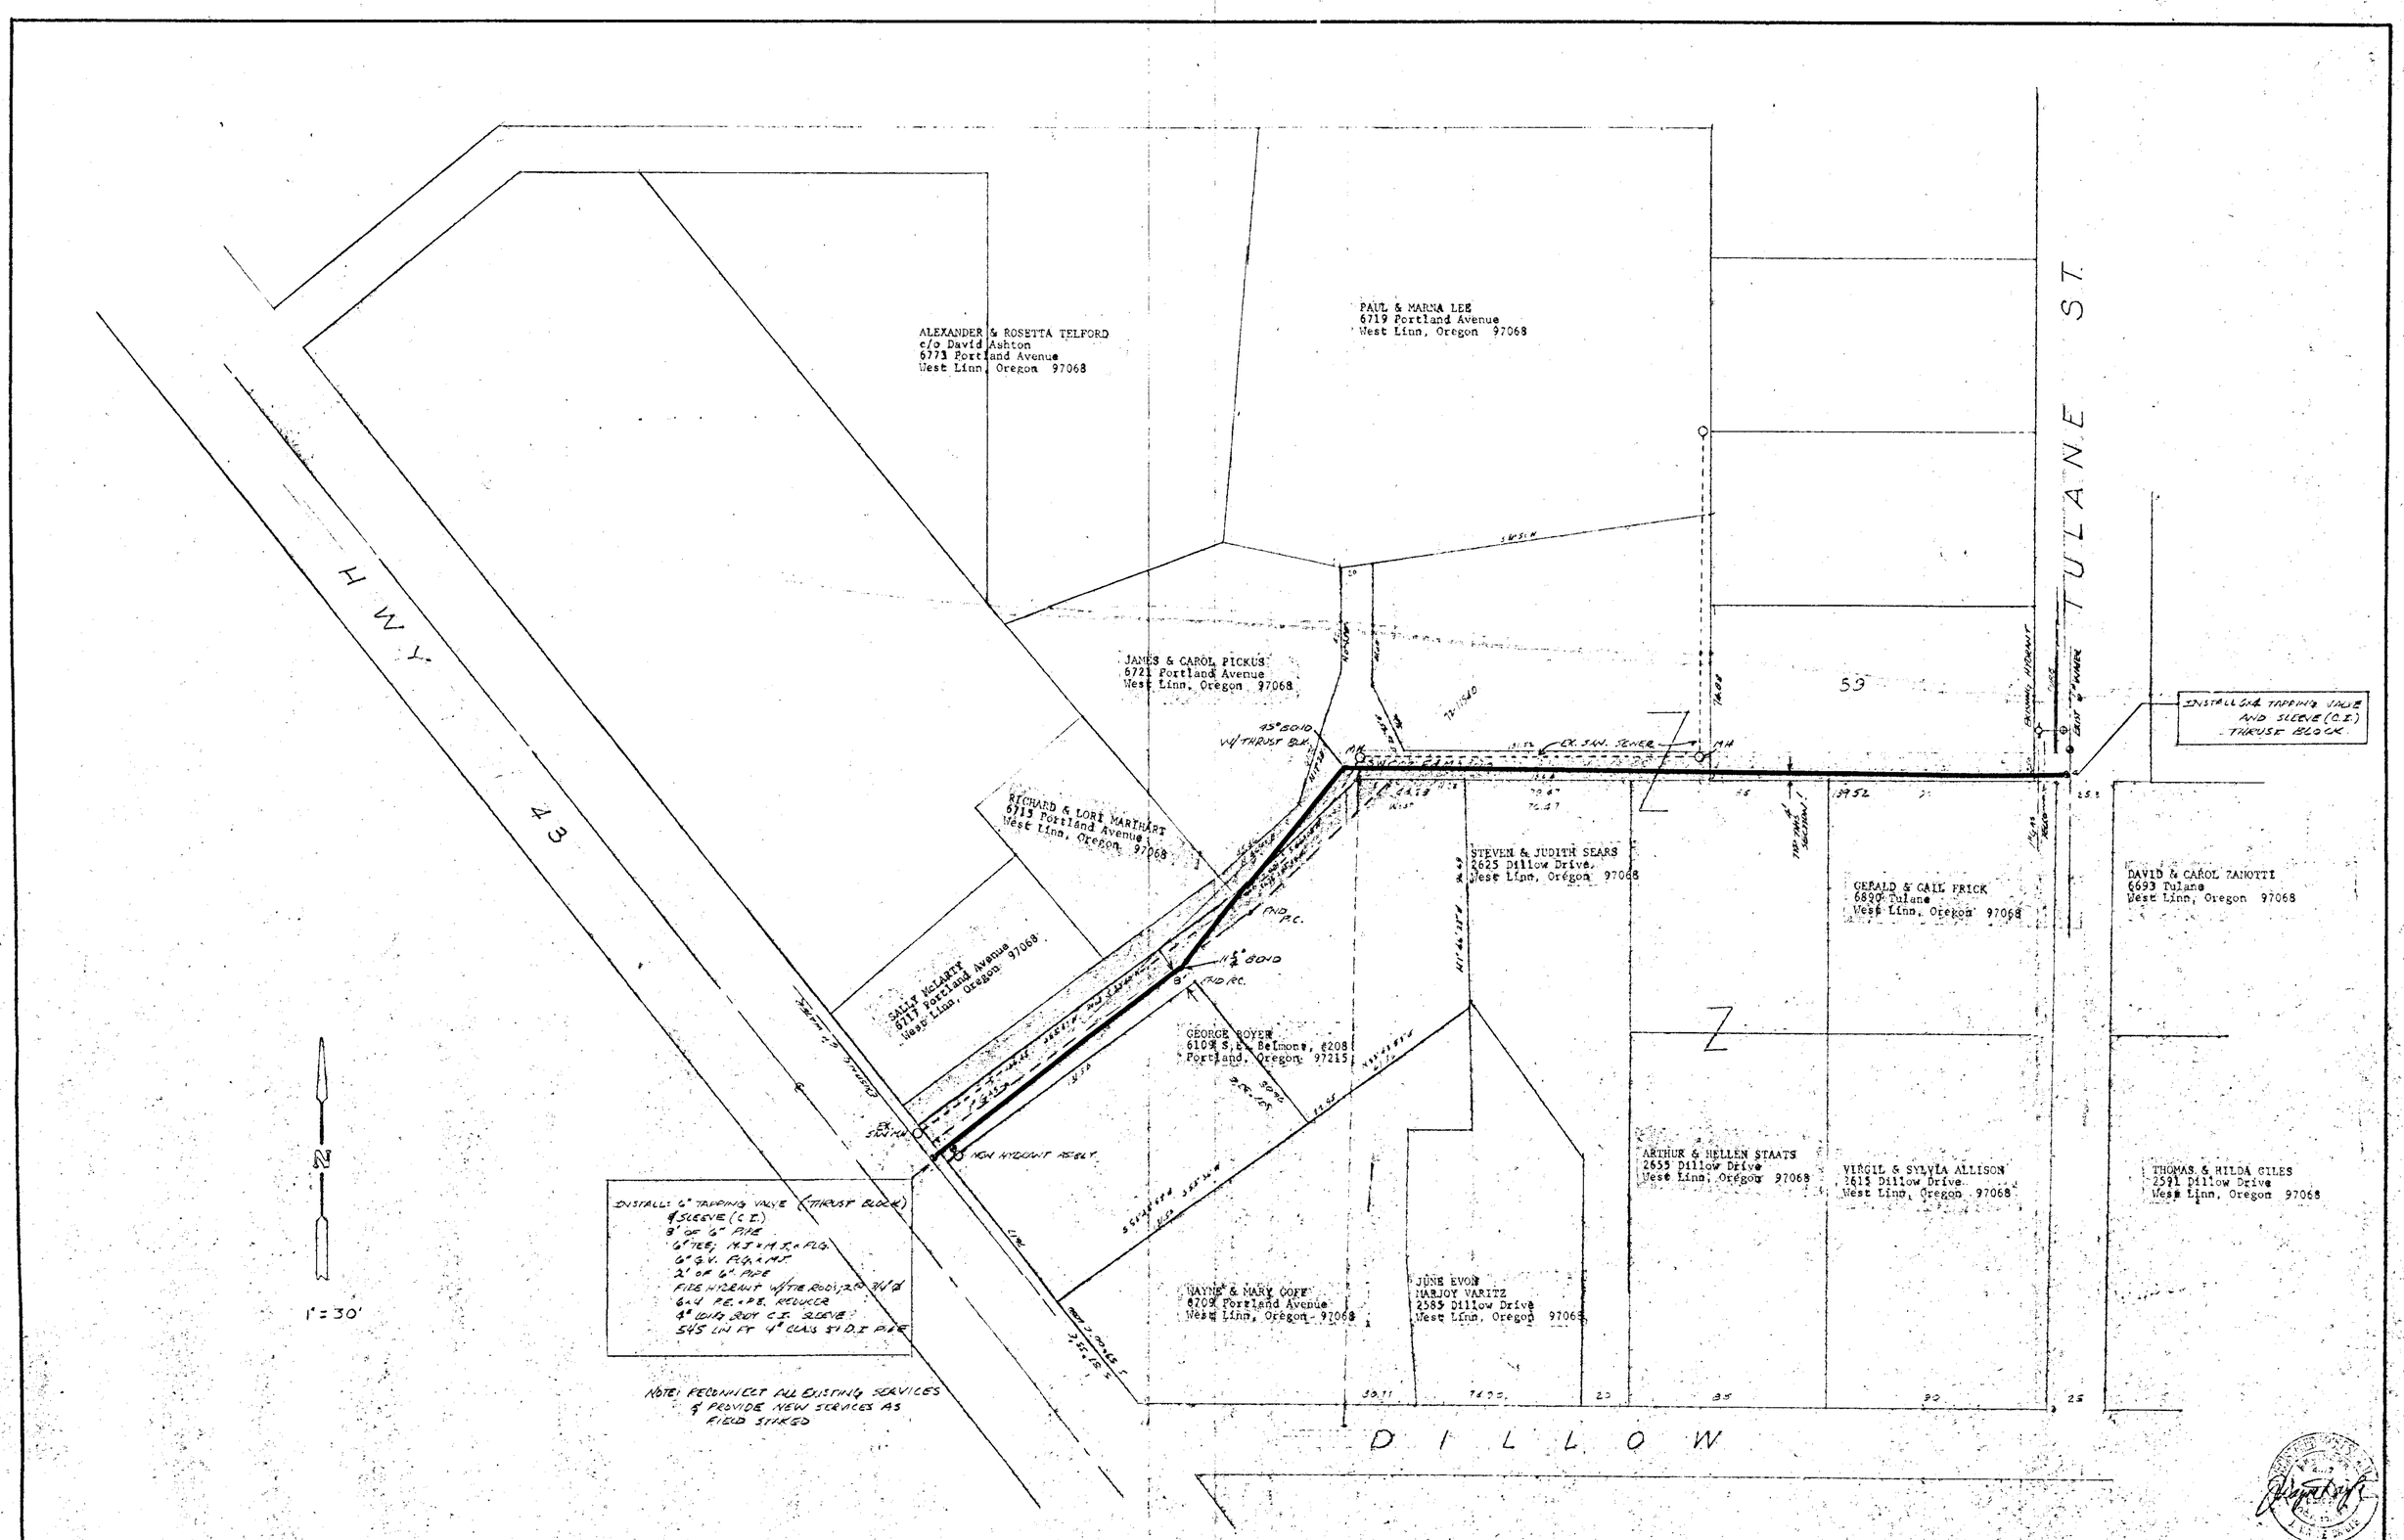

DATE	NO.	REVISION	DRAWN		
			FILE	DATE JULY 9, 81	
			SCALE 1" = 30'		

CITY OF WEST LINN

PUBLIC WORKS DEPARTMENT

MAGONE LANE

WATER IMPROVEMENTS