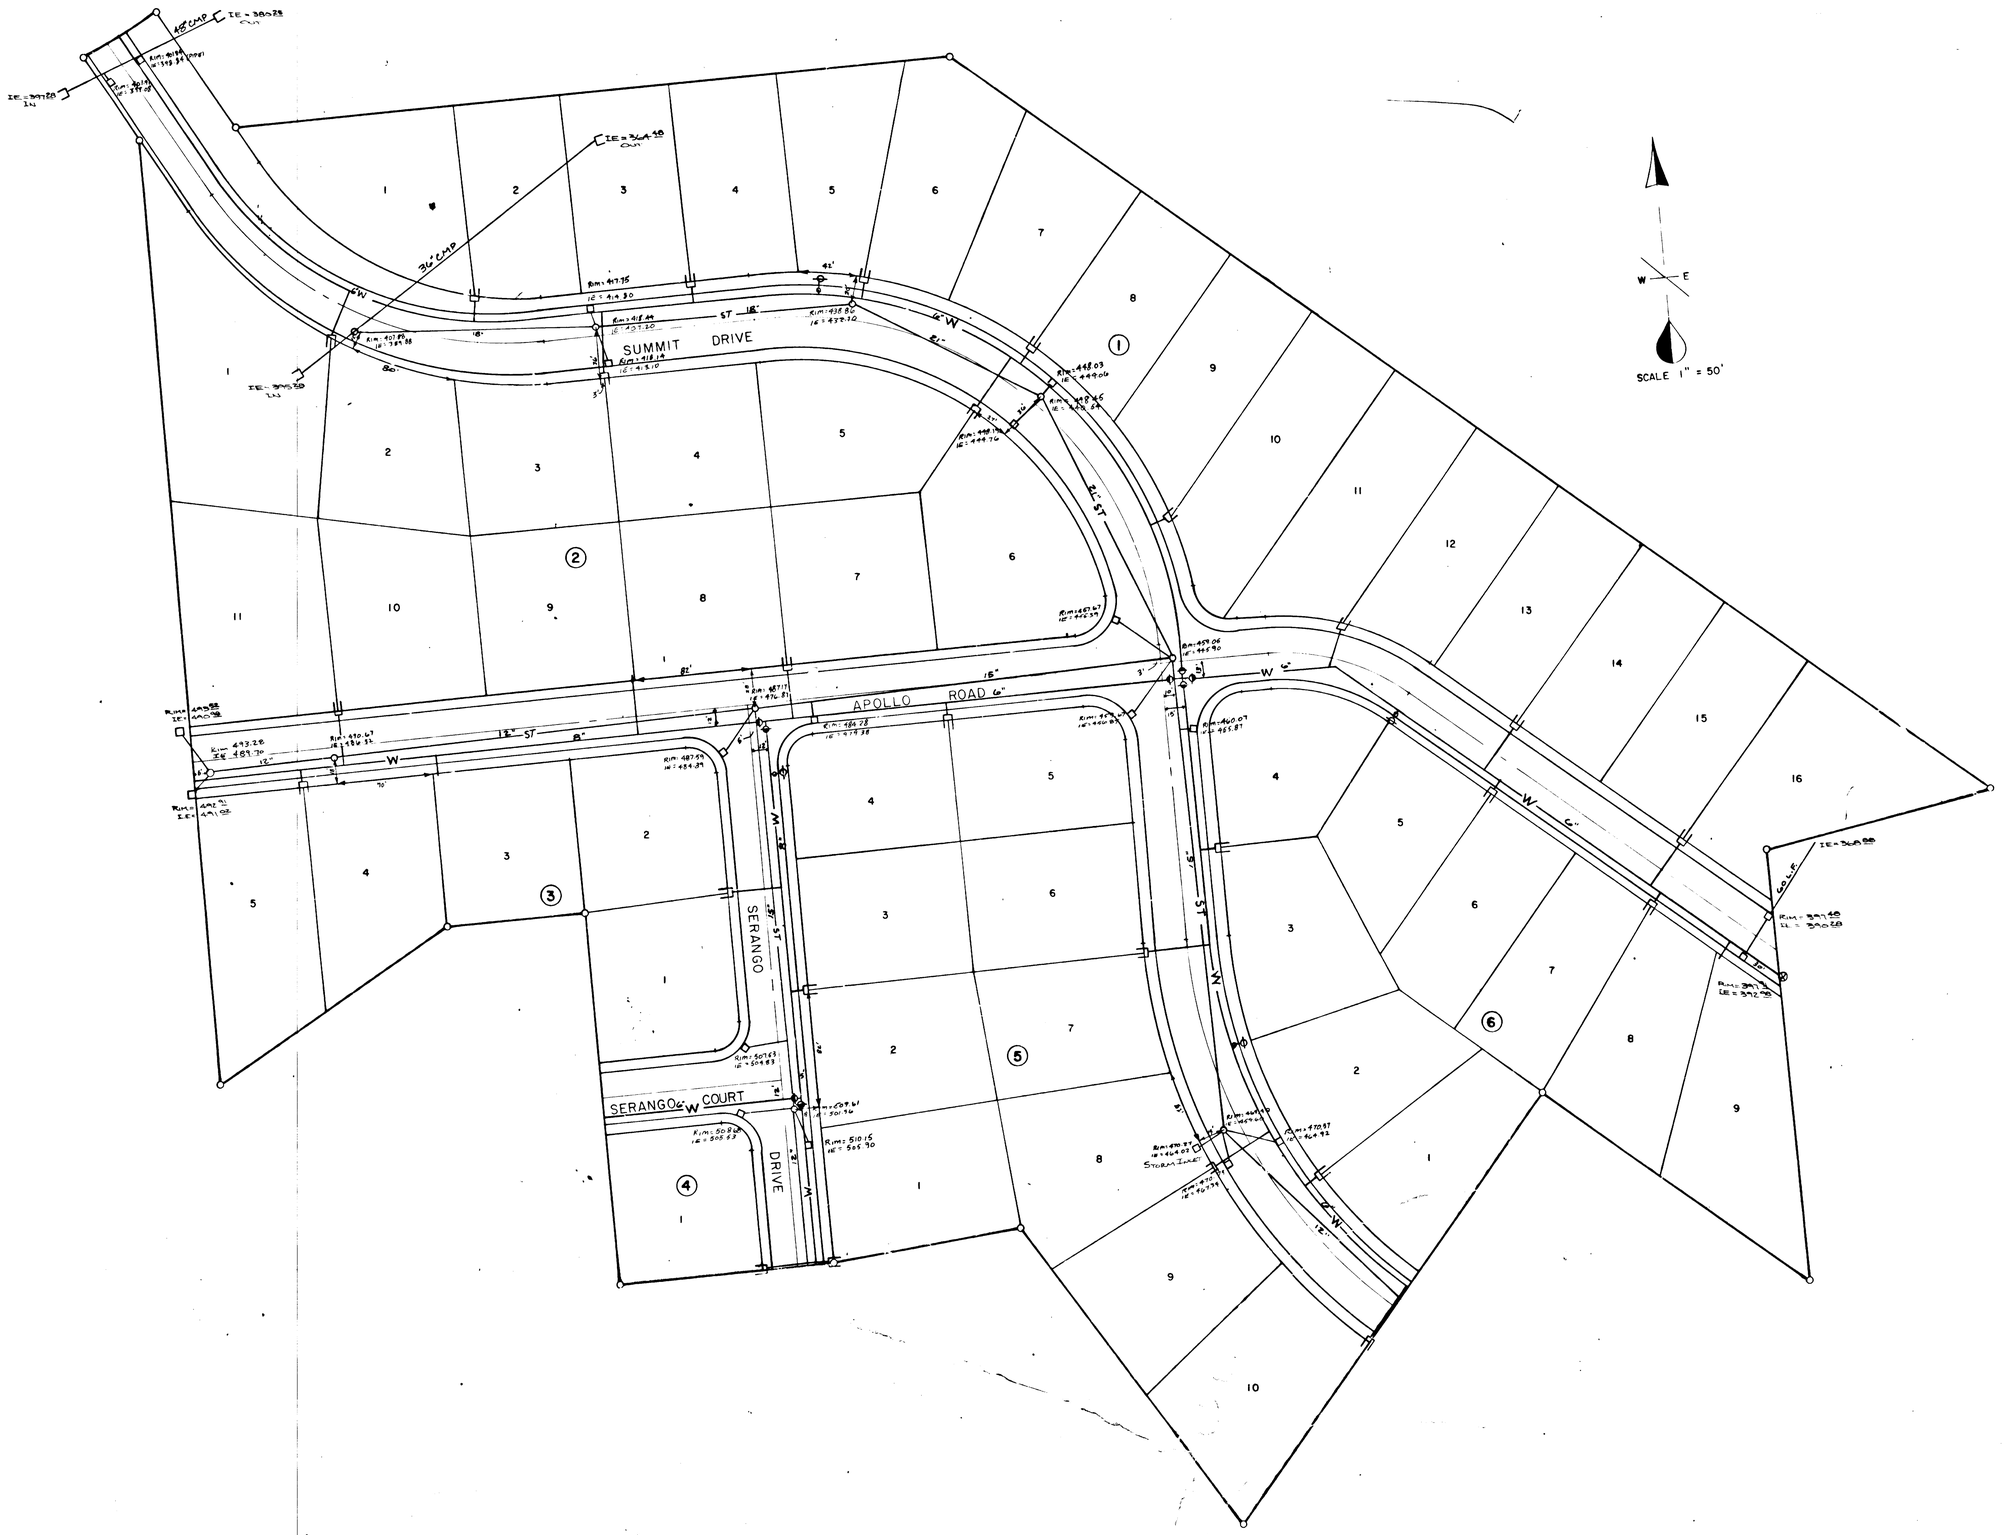

DATE NO BY REVISION	DRAFT DESIGN DATE JAN 1980 KD FILE	PROFESSIONAL LAND SERVICES 323 SE 3RD HILLSBORO, ORE 648-2019	CHARLES GOTANDA P.O. BOX 9410 BAKERSFIELD, CAL. 93389	SERANGO No. 1 AS BUILTS	STORM SEWER & WATER

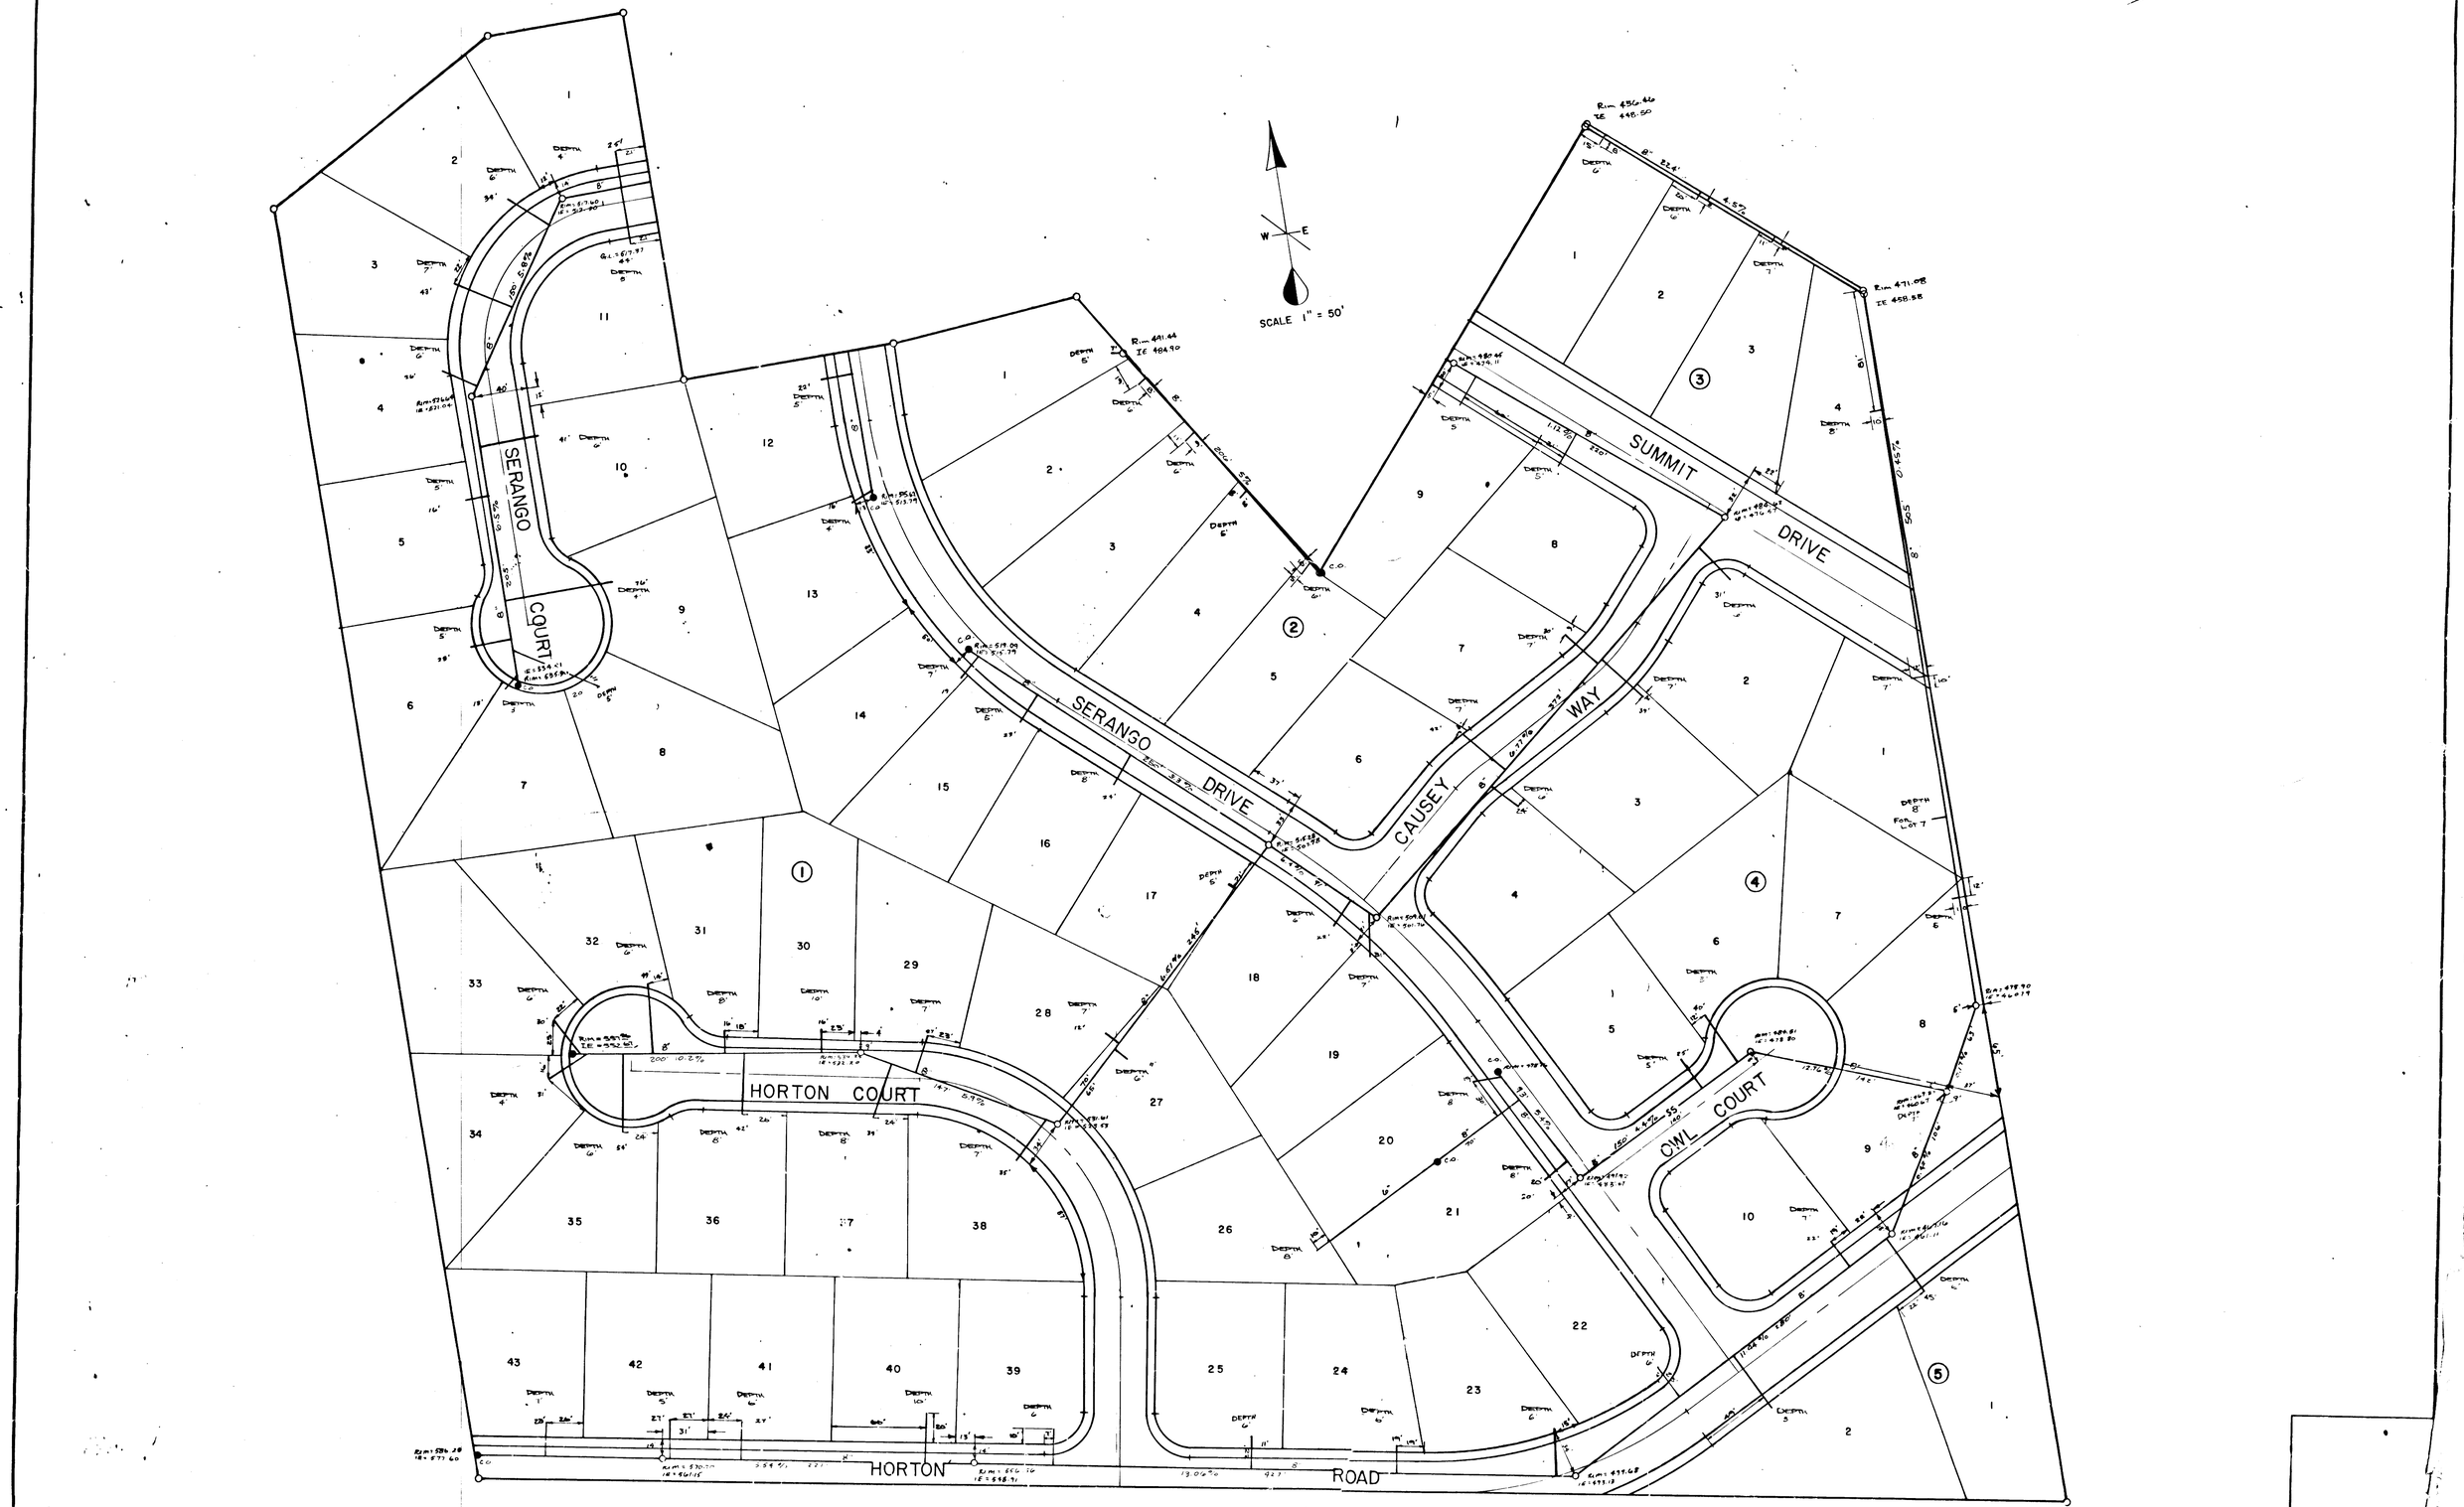

DRAFT/ DESIGN	PROFESSIONAL LAND SERVICES	CLIENT	CHARLES GOTANDA	SERANGO No. 2 AS BUILTS	SANITARY SEWER PLAN
DATE JAN. 1980 CK'D	323 SE 3RD HILLSBORO, ORE		P.O. BOX 9410		
FILE	648-2019		BAKERSFIELD, CAL. 93389		
USE NO BY REVISION					

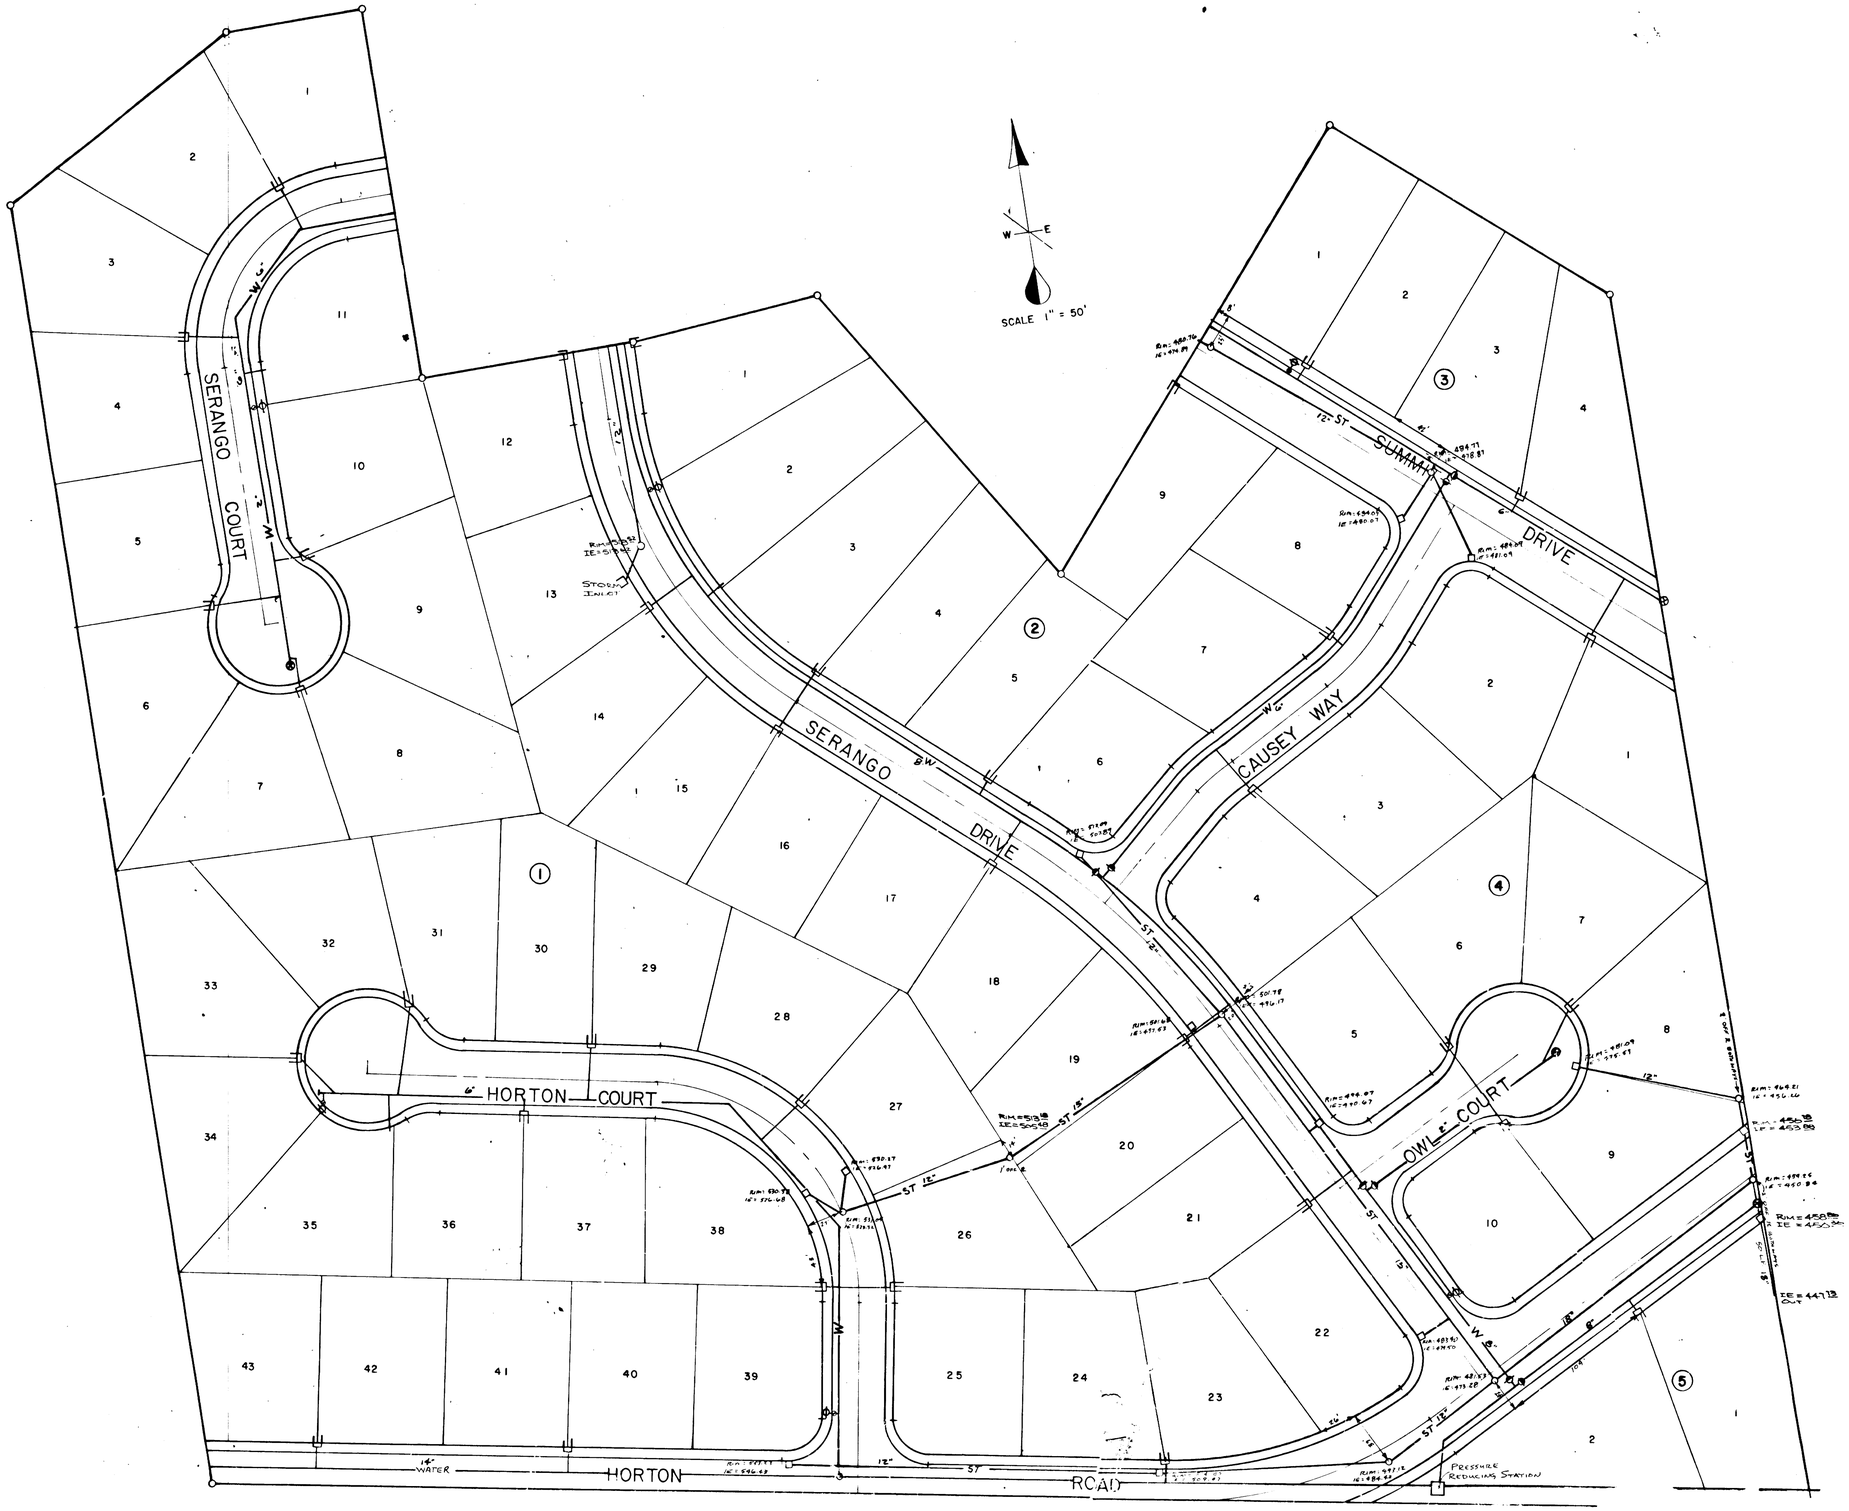

DATE	NO	BY	REVISION	CHIEF DESIGN
				DATE Jan. 1985 L.H.D.
				FILE

PROFESSIONAL LAND SERVICES

323 S.E. 3RD HILLSBORO, OR.

648-2013

CLIENT

CHARLES GOTANDA

P.O. BOX 9410

BAKERSFIELD, CAL. 93389

STORM

Water

SUMMIT DRIVE

APOLLO ROAD

SERANGO

SERANGO COURT

DRIVE

SCALE 1" = 50'

W — E

House Service Lot # Will Be Installed At Time Building Permit is issued.

SERANGO 1&2

PROFESSIONAL LAND SERVICES
323 SE 3RD, HILLSBORO, ORE
648-2019

DRAWN / DESIGN
DATE JAN. 1980 CK'D
FILE

NO | BY | REVISION

CLIENT
CHARL
P.O. B
BAKE

Serango No. 1+2 As Builts

SUMMIT DRIVE

APOLLO ROAD

SERANGO COURT

SERANGO DRIVE

SERANGO

SCALE 1" = 50'

NO.	BY	REVISION	DRAWN DESIGN		
			DATE JAN 1980	CKD	
			FILE		

PROFESSIONAL LAND SERVICES
323 SE 3RD HILLSBORO, ORE.
648-2019

CHARLES GOTANDA
P.O. BOX 9410
BAKERSFIELD, CAL. 93389

SERANGO No. I AS BUILT'S

STORM SEWER & WATER PLAN

SCALE 1" = 50'

SERANGO COURT

SERANGO DRIVE

SUMMIT DRIVE

CAUSEY WAY

HORTON COURT

OWL COURT

HORTON ROAD

DATE	NO	BY	REVISION

DRAFT / DESIGN

DATE JAN. 1980 CKD

FILE

PROFESSIONAL LAND SERVICES

323 SE 3RD HILLSBORO, ORE

648-2019

CLIENT

CHARLES GOTANDA

P.O. BOX 9410

BAKERSFIELD, CAL. 93389

SERANGO No. 2 AS BUILTS

SANITARY SEWER PLAN

SCALE 1" = 50'

SERANGO COURT

SERANGO DRIVE

SUMMIT DRIVE

CAUSEY WAY

OWL COURT

HORTON COURT

HORTON ROAD

DRAFT / DESIGN	PROFESSIONAL LAND SERVICES
DATE Jan. 1965	CKD
	323 S.E. 3RD DELSEBORO, OR
	648-2016

CLIENT: CHARLES GOTANEA
P.O. BOX 9410
[illegible]

SUMMIT DRIVE

APOLLO ROAD

SERANGO

SERANGO COURT

DRIVE

SCALE 1" = 50'

House Service Lat # Will Be Installed At Time Building Permit is Issued

SERANGO 1 of 2

PROFESSIONAL LAND SERVICES

323 SE 3RD HILLSBORO OFF

648-2019

JAN. 1981

CHARL

P.O. B

BAKE