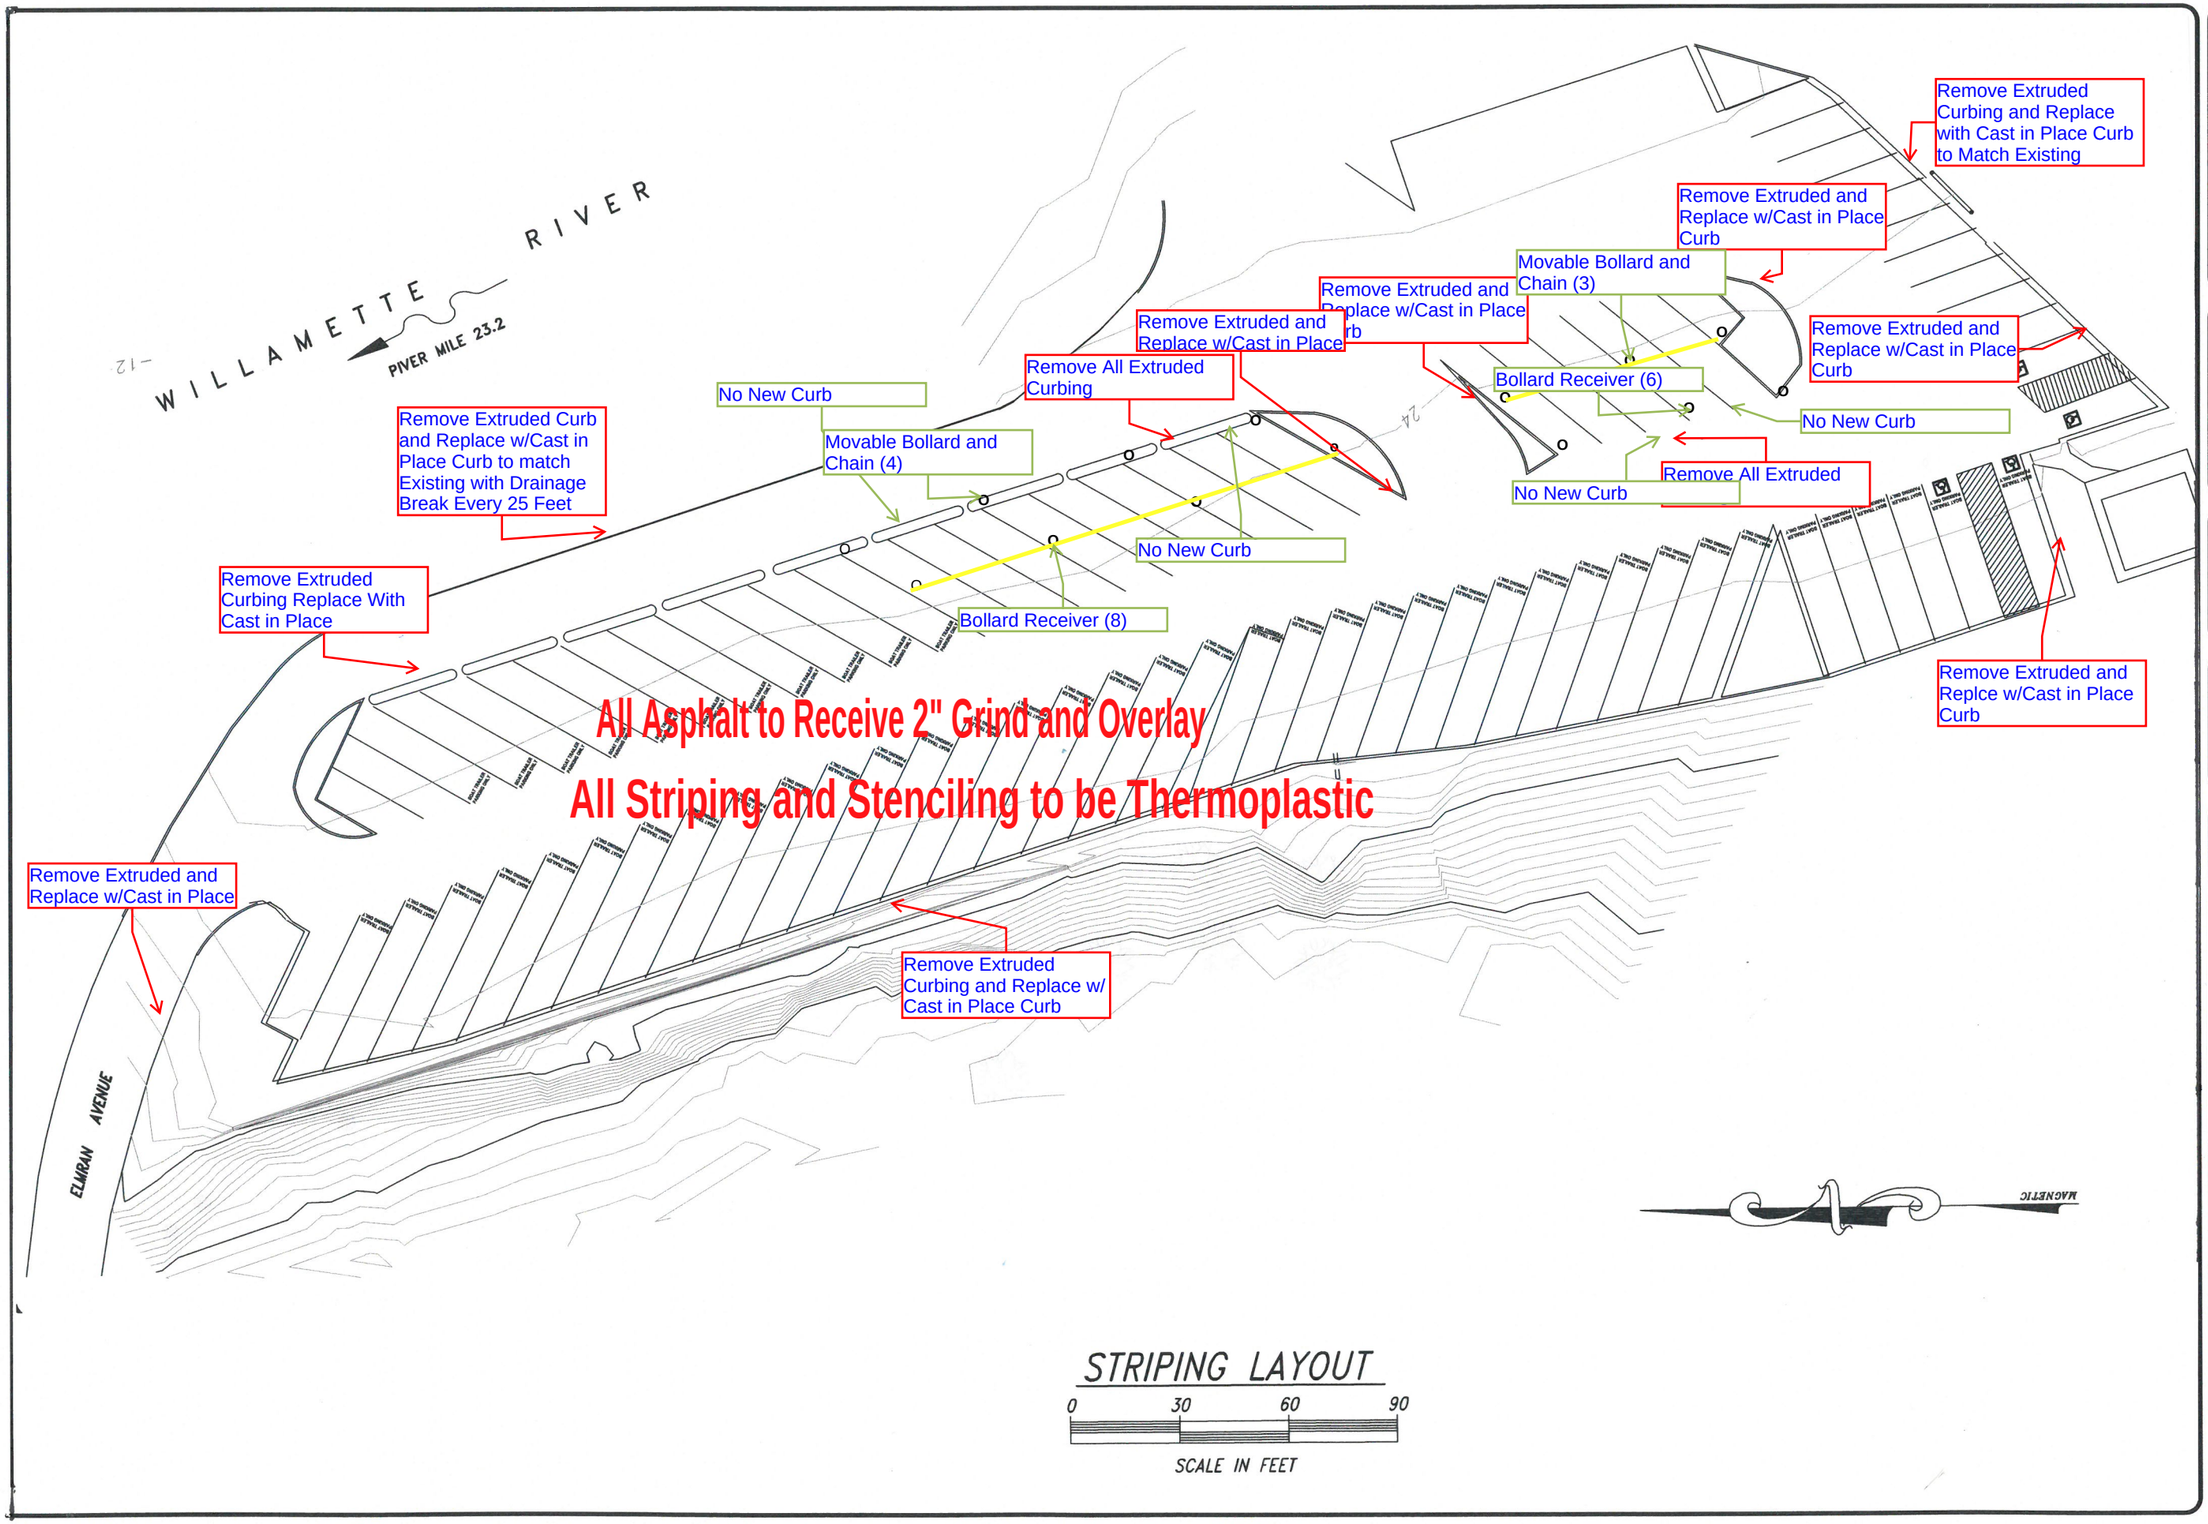

DATE	REVISIONS	BY

FILE PATH
FILE NAME

FINAL CHECK BY
DESIGNED BY
DRAWN BY
DATE 3/31/2017

INFORMATIONAL

ENGINEER

STRIPING LAYOUT SKETCH
AT THE CEDAR OAK BOAT RAMP, WILLAMETTE RIVER MILE 23.2
FOR THE CITY OF WEST LINN

X SHEET X OF

X DRAWING NO.