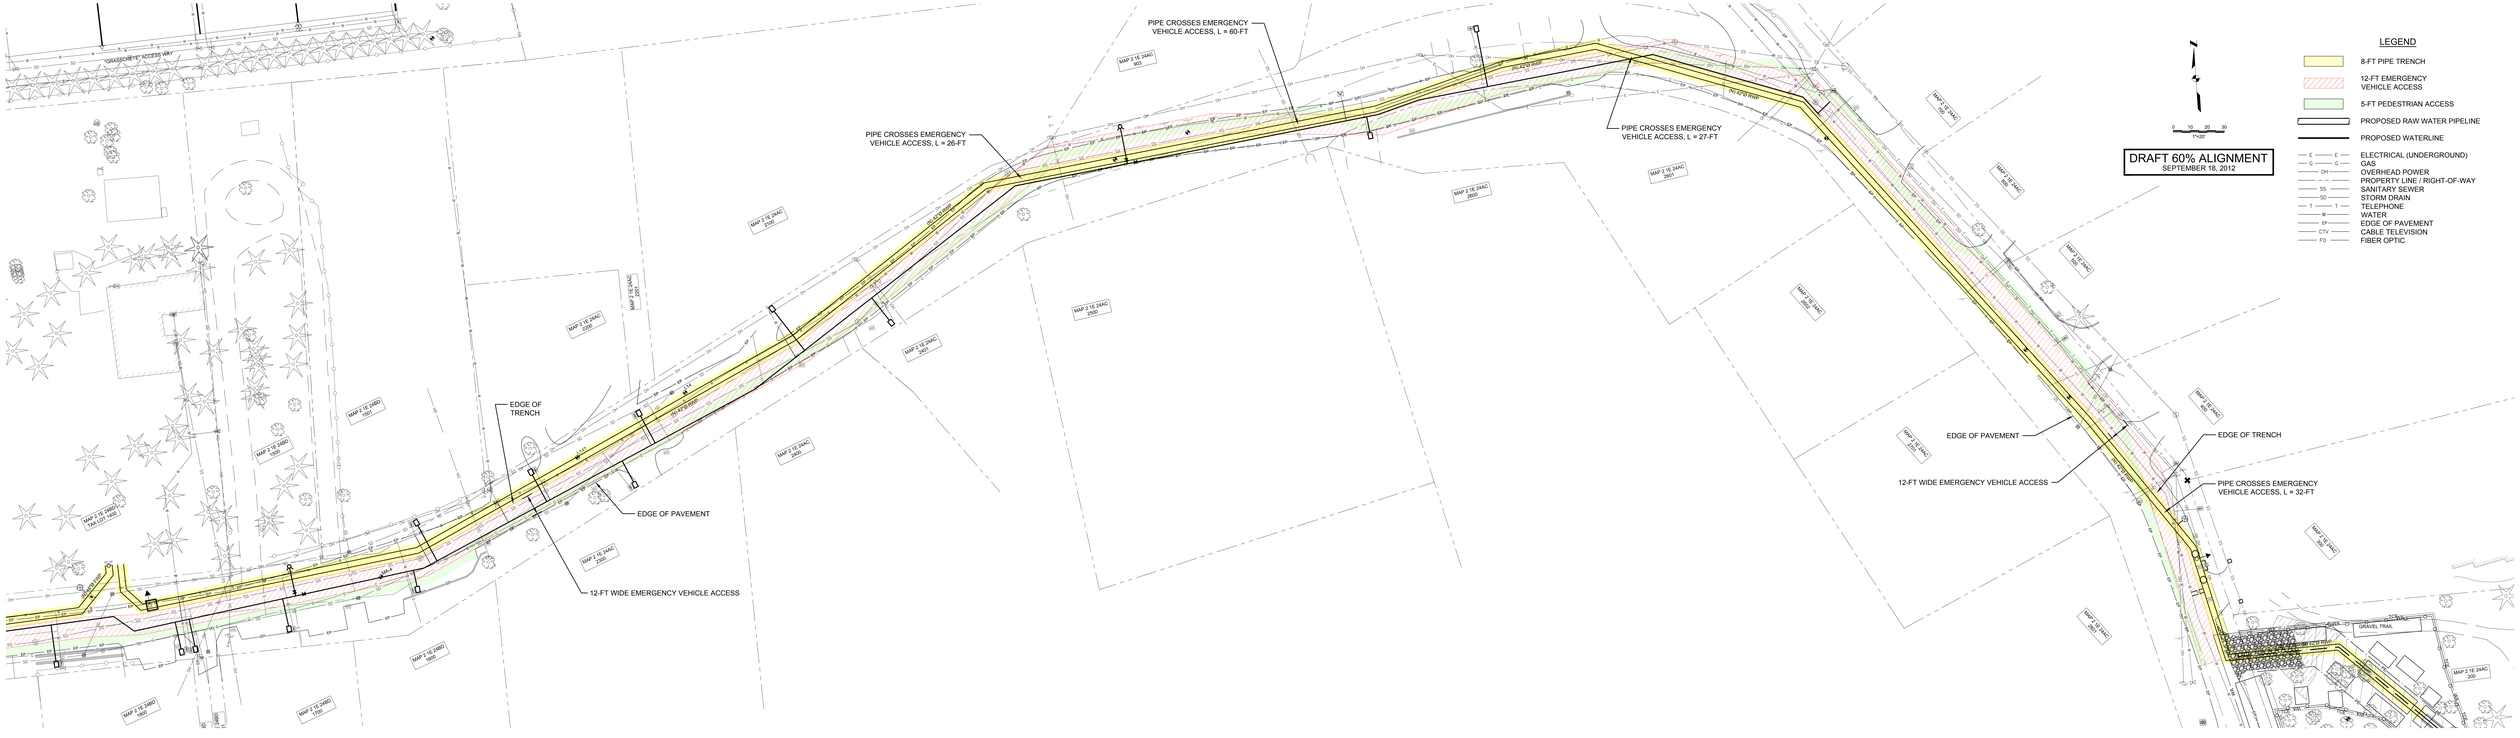
LEGEND
8-FT PIPE TRENCH
12-FT EMERGENCY VEHICLE ACCESS
5-FT PEDESTRIAN ACCESS
PROPOSED RAW WATER PIPELINE
PROPOSED WATERLINE
ELECTRICAL (UNDERGROUND)
GAS
OVERHEAD POWER
PROPERTY LINE / RIGHT-OF-WAY
SANITARY SEWER
STORM DRAIN
TELEPHONE
WATER
EDGE OF PAVEMENT
CABLE TELEVISION
FIBER OPTIC
0 10 20 30
1"=20'
DRAFT 60% ALIGNMENT
SEPTEMBER 18, 2012
PIPE CROSSES EMERGENCY VEHICLE ACCESS, L = 60-FT
PIPE CROSSES EMERGENCY VEHICLE ACCESS, L = 26-FT
PIPE CROSSES EMERGENCY VEHICLE ACCESS, L = 27-FT
PIPE CROSSES EMERGENCY VEHICLE ACCESS, L = 32-FT
EDGE OF TRENCH
EDGE OF PAVEMENT
12-FT WIDE EMERGENCY VEHICLE ACCESS
GRAVEL TRAIL
MAP 2 1E 24AC 200
MAP 2 1E 24AC 300
MAP 2 1E 24AC 2000
MAP 2 1E 24AC 2001
MAP 2 1E 24AC 2002
MAP 2 1E 24AC 2003
MAP 2 1E 24AC 2004
MAP 2 1E 24AC 2005
MAP 2 1E 24AC 2006
MAP 2 1E 24AC 2007
MAP 2 1E 24AC