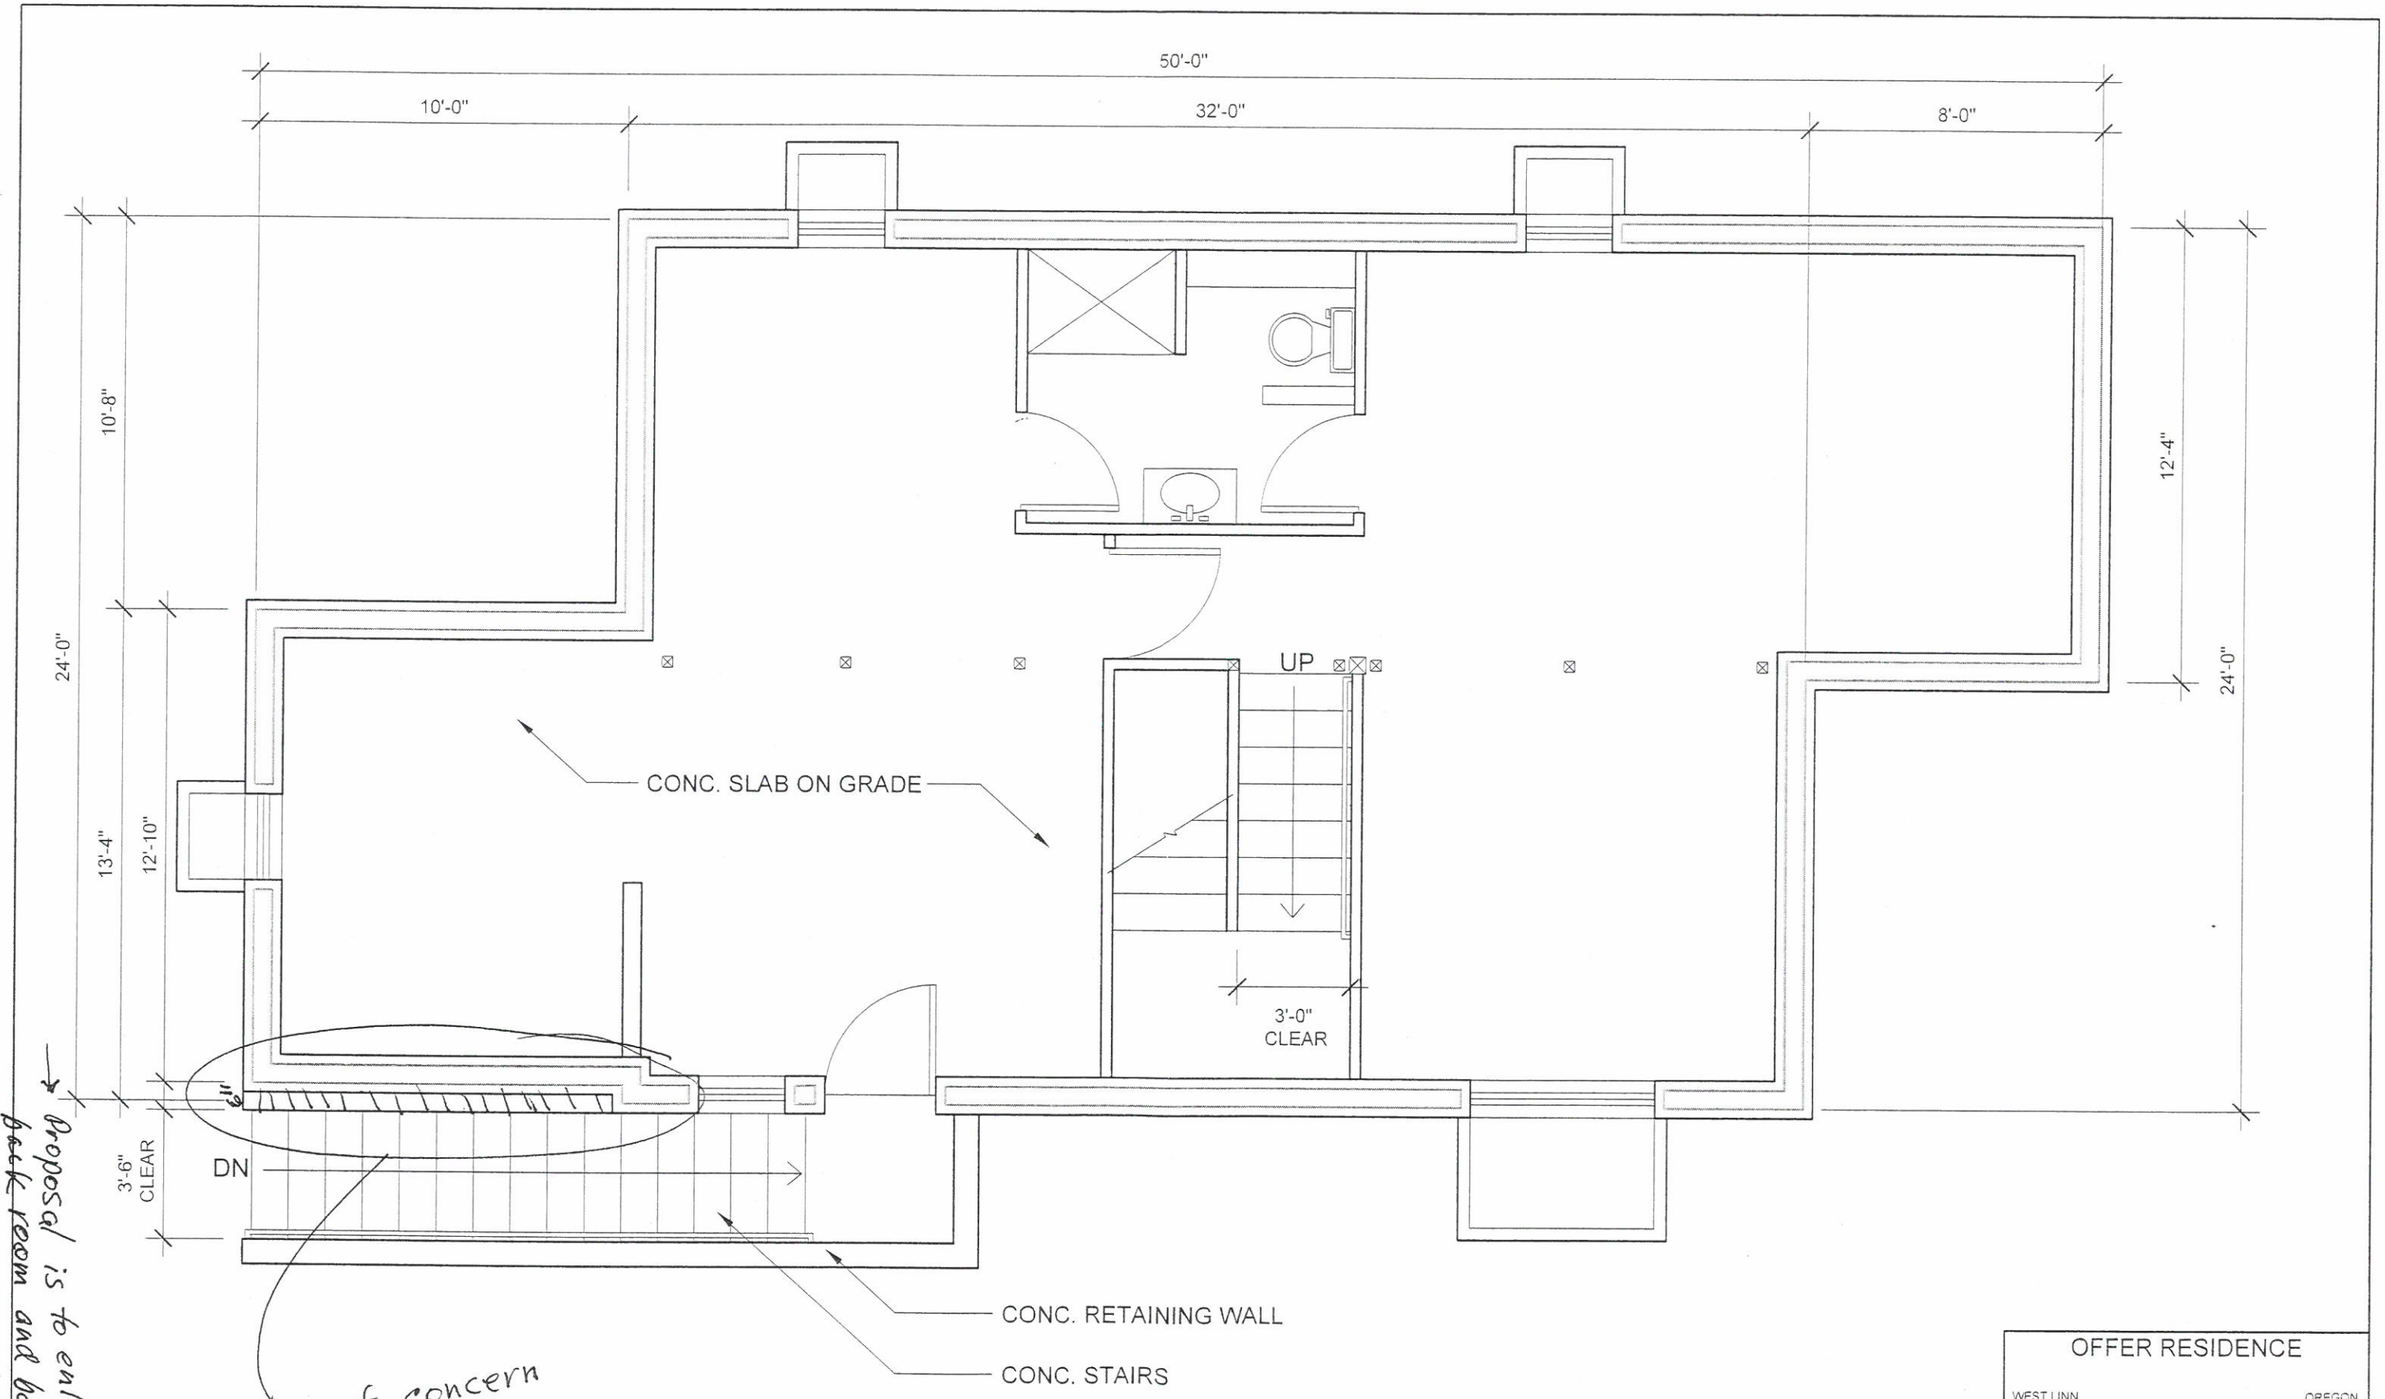

Proposal is to enlarge back room and basement eastward 16-inches or so to reduce area between basement wall and stair well.

OFFER RESIDENCE

WEST LINN OREGON

Exhibit 1

DATE: AUGUST 19, 2014