Exhibit 1: Pipe Diameter Map

12/10/2021

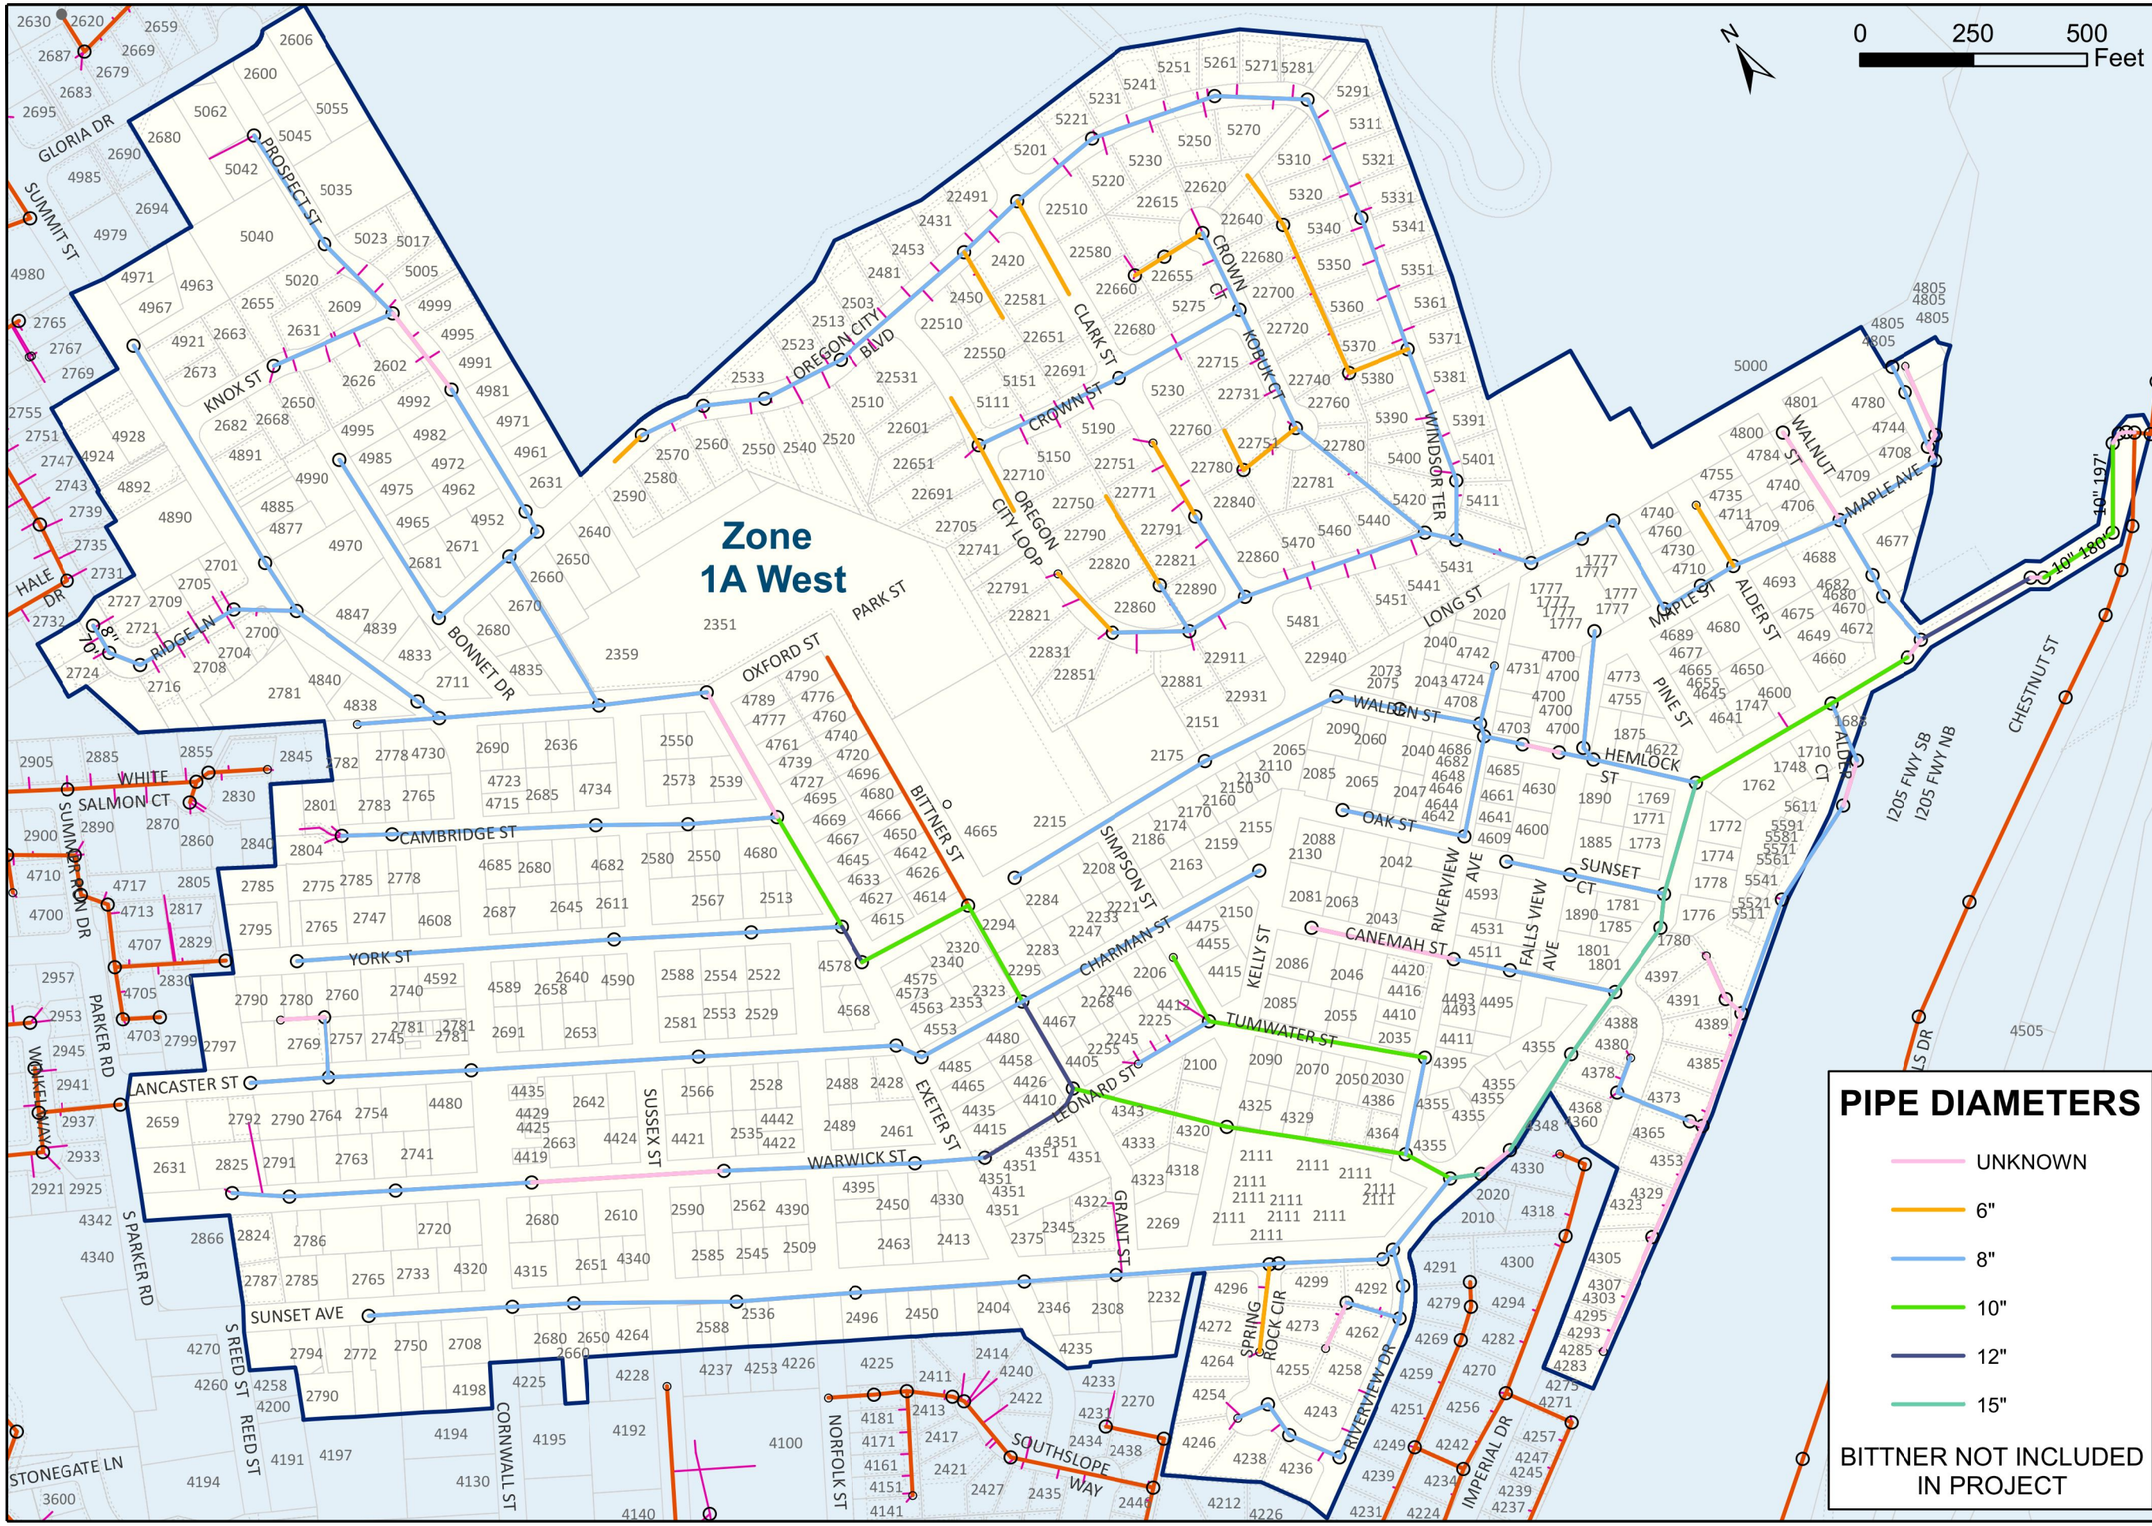

PIPE DIAMETERS

- UNKNOWN
- 6"
- 8"
- 10"
- 12"
- 15"

BITTNER NOT INCLUDED IN PROJECT

City of West Linn

CITY OF WEST LINN
22500 SALAMO ROAD
WEST LINN, OREGON 97068
WWW.WESTLINNOREGON.GOV
PHONE: (503) 567-0331
FAX: (503) 650-9041

REGISTERED PROFESSIONAL ENGINEER 65758PE OREGON JULY 09, 2019 ERICH LAIS

EXPIRES: 12/31/22

2021 SANITARY SEWER REHABILITATION PROJECT

PROJECT DATA	
PROJECT NO.:	PW-21-01
DESIGNED BY:	JRWANDIKA
DRAWN BY:	MFURSDON
CHECKED BY:	ELAIS
DATE:	MAY 12, 2021

REVISION	
DATE	DESCRIPTION

SHEET NO.

2 OF 2