SANITARY LATERAL DATA

LOT NO.	D.S. M.H.	DIST. FROM D.S. MH	LENGTH	SIZE	MATERIAL	INV. EL. @ MAINLINE	INV. EL. @ PLUG	SLOPE	DEPTH @ PLUG
1	A1	122.0'	15.0'	4"	3034 PVC	669.93	675.20	35.10%	5.6'
2	A1	112.1'	15.0'	4"	3034 PVC	669.88	675.20	35.45%	5.7'
3	B2	0.0'	22.0'	4"	3034 PVC	670.76	671.20	2.00%	9.6'
4	B2	0.0'	31.0'	4"	3034 PVC	670.76	671.38	2.00%	2.0'
5	A2	7.6'	31.0'	4"	3034 PVC	670.21	670.83	2.00%	2.4'
6	A2	0.0'	15.0'	4"	3034 PVC	670.33	670.63	2.00%	2.5'

NOTE: AT TIME OF LATERAL INSTALLATION, INSTALL NECESSARY FITTINGS TO BRING SANITARY LATERAL FOR LOT 3 TO 6' OF COVER. CONTRACTOR SHALL OBTAIN ANY NECESSARY PRIVATE PLUMBING PERMITS AS REQUIRED.

SCALE
20 0 10 20 40
1 IN = 20 FT

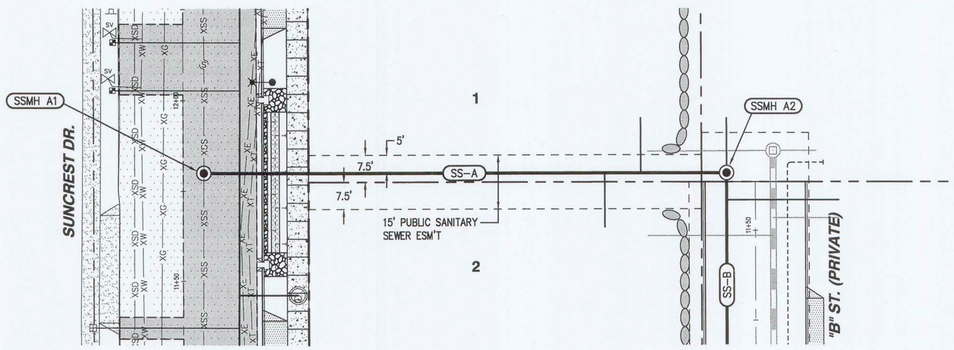

SANITARY LINE "SS-A" (LOTS 1 & 2) - PLAN
1" = 20'

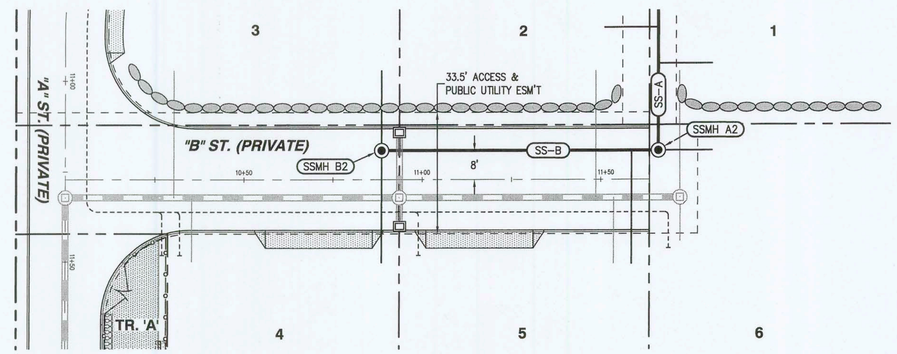

SANITARY LINE "SS-B" (B-ST) - PLAN
1" = 20'

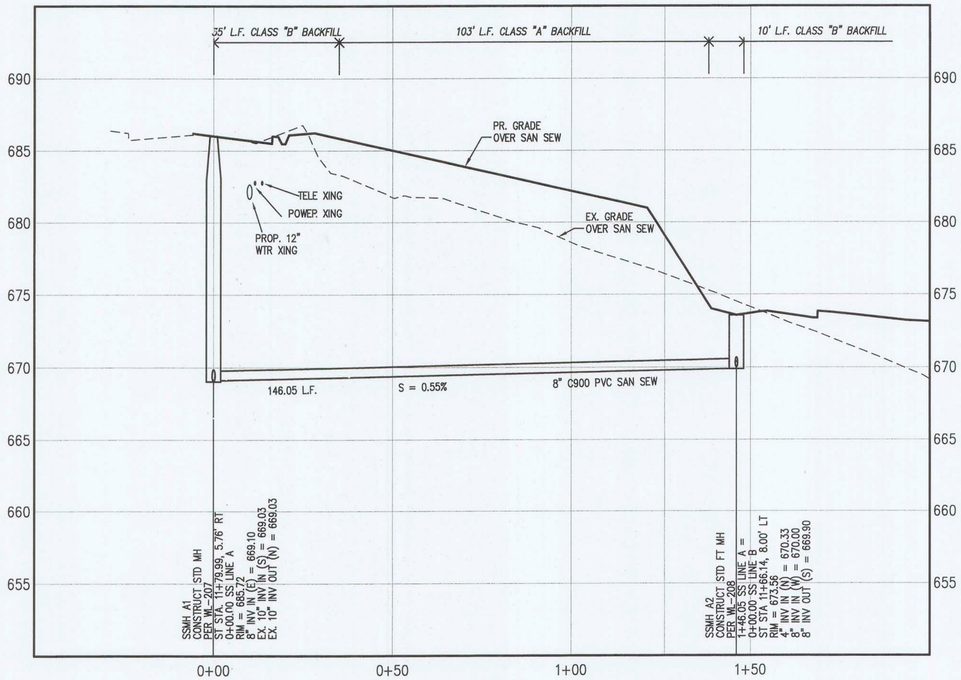

SANITARY LINE "SS-A" (LOTS 1 & 2) - PROFILE
H: 1" = 20' V: 1" = 5'

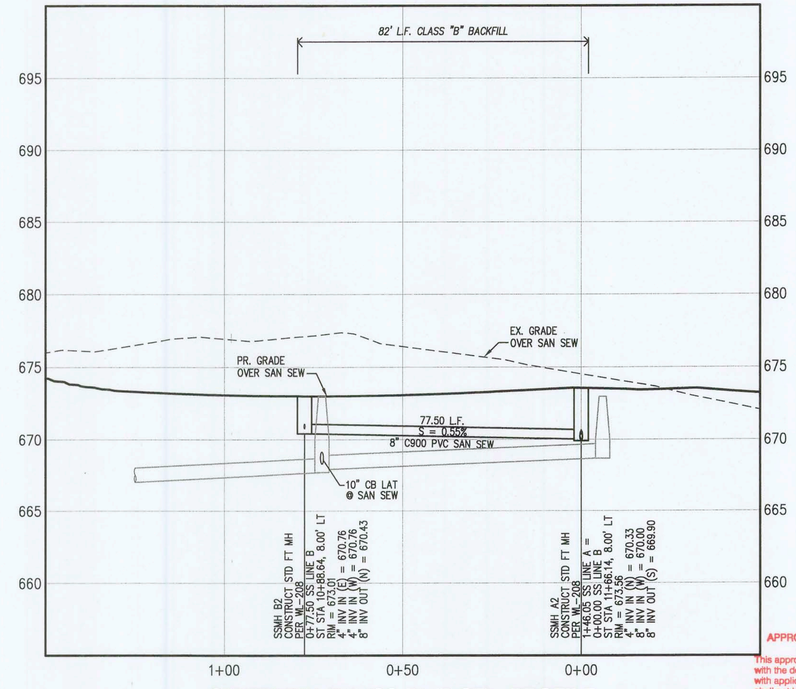

SANITARY LINE "SS-B" (B-ST) - PROFILE
H: 1" = 20' V: 1" = 5'

APPROVED FOR CONSTRUCTION BY CITY OF WEST LINN
This approval is only for general conformance with the design concept and general compliance with applicable codes and requirements and shall not be construed as relieving the Design Engineer of full responsibility for accuracy and completeness of the drawings. This plan review approval does not prevent the City from requiring further code corrections.
DATE: 8/11/11 BY: _____ ENGINEERING
DATE: 8/11/11 BY: _____ PLANNING

SUNCREST DRIVE
6-LOT SUBDIVISION
TAX LOT 6700
T2S R1E, SECTION 23 BD
WEST LINN, OREGON

EMERIO PROJECT NO. 082-001

SANITARY LINE "SS-A" (LOTS 1 & 2), SANITARY LINE "SS-B" (B-STREET) PLAN & PROFILE

REVISIONS

NO.	DATE	DESCRIPTION
1	7-13-11	REV. PER CITY COMMENTS
2	7-28-11	REV. PER CITY COMMENTS

EMERIO Design
6107 SW MURRAY BLVD. SUITE 147
BEAVERTON, OREGON 97008
PH: (503) 515-5528
FAX: (503) 639-9592

REGISTERED PROFESSIONAL ENGINEER 79969 OREGON JULY 11, 2006 ERIC DANIEL EVANS
EXPIRES: 12/31/11

SHEET 9 OF 13

Phil, Plotted: Aug 08, 2011 – 11:40am, P:\082-001 Suncrest\dwg\Eng\0821_09ss01.dwg, Layout: SHEET 9