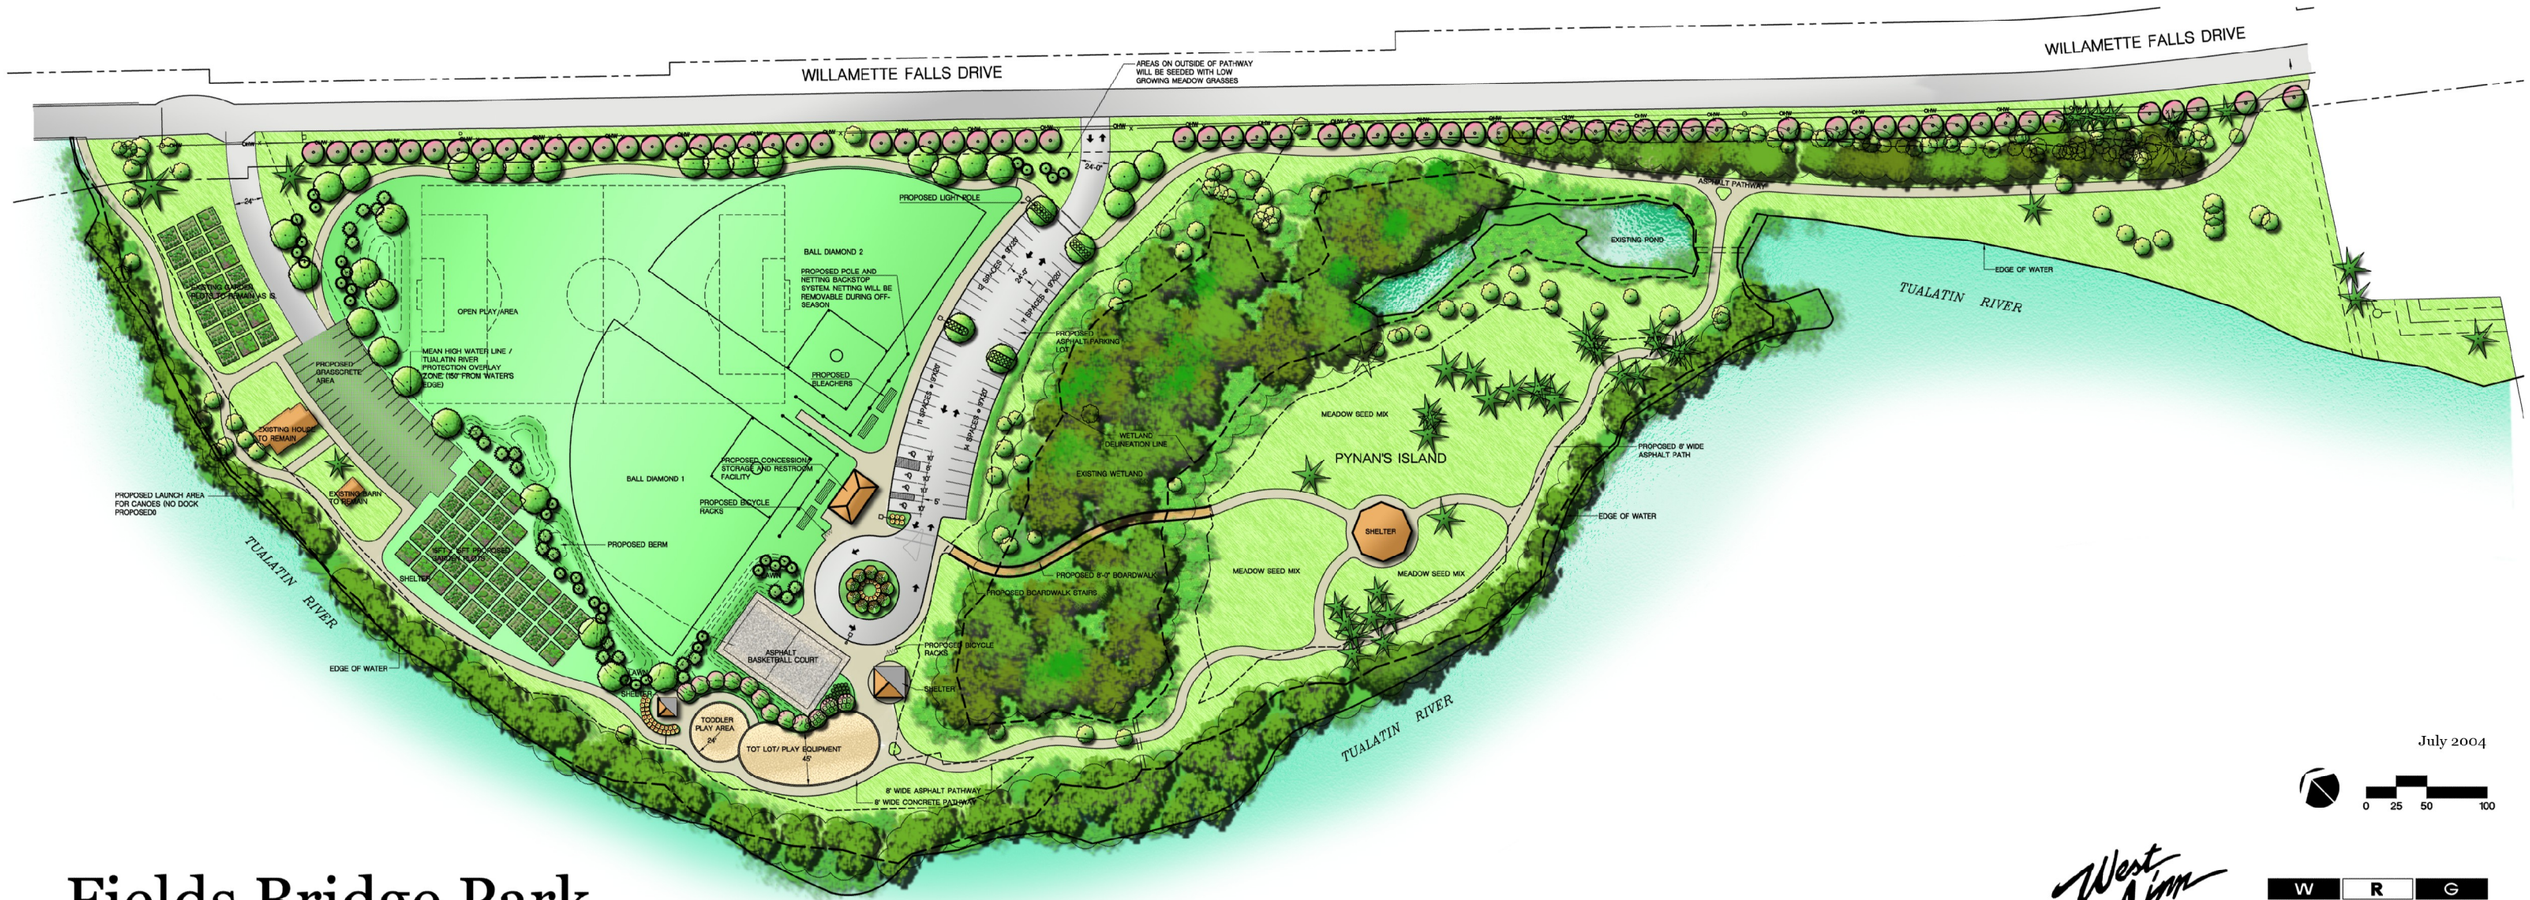

Fields Bridge Park

A "City of West Linn" Development

July 2004

0 25 50 100

West Linn

W R G DESIGN INC.

Site Plan