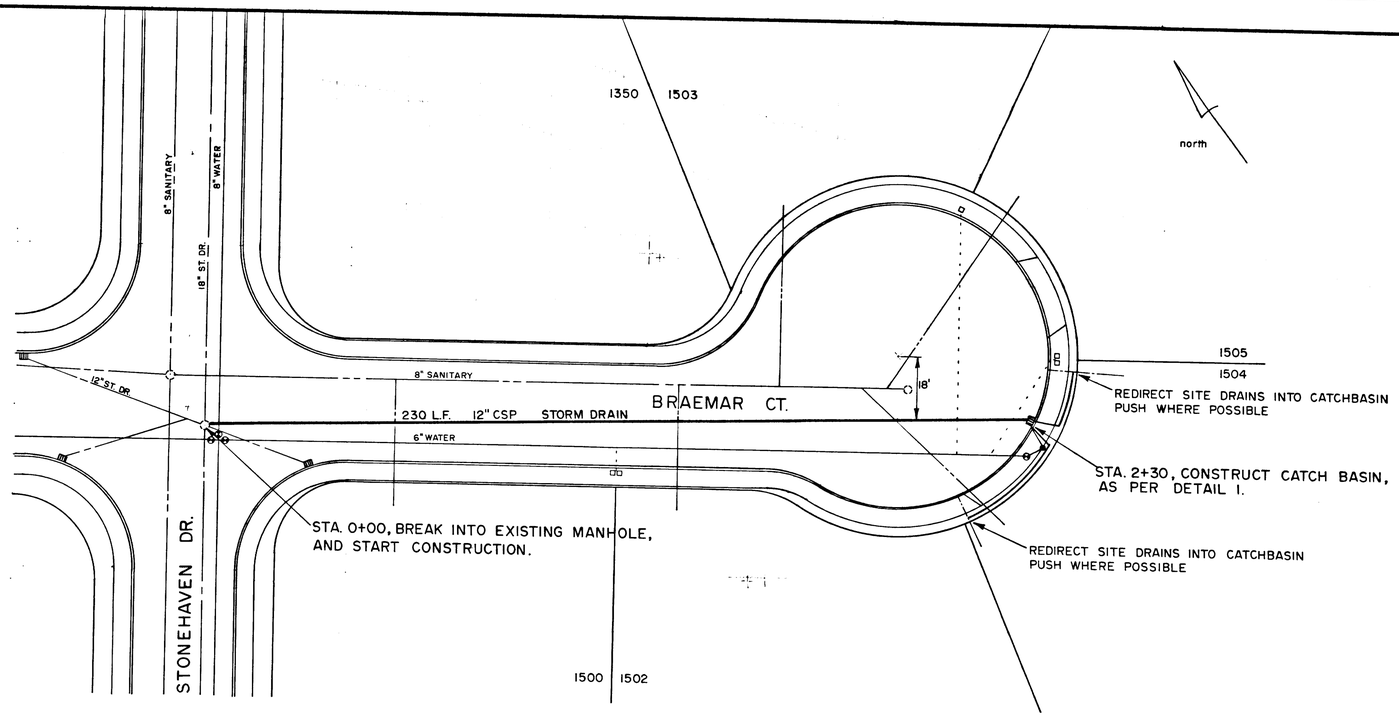

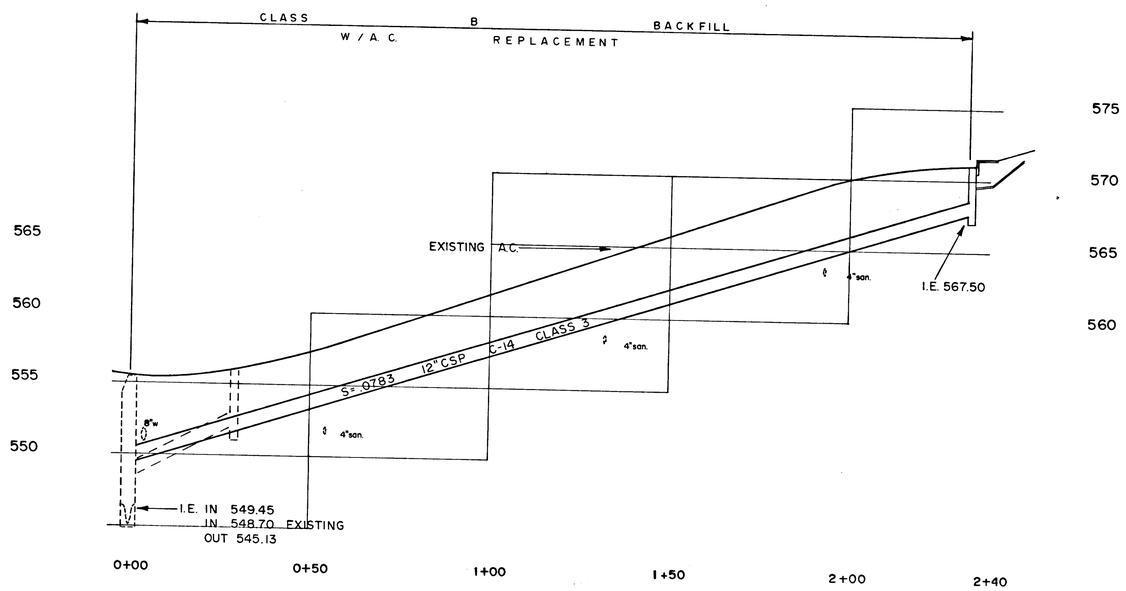

Earl Russell Reed

DATE	NO.	REVISION		
		DEL 2-10-88	DRAWN & DESIGN JWM	
			FILE	DATE 1/88
			SCALE HOR 1"=20' VERT 1"=05'	

CITY OF WEST LINN

PUBLIC WORKS DEPARTMENT

BRAEMAR COURT
STORM DRAIN IMPROVEMENTS

CONSTRUCT 230 L.F. OF 12" STORM DRAIN PIPE TO COLLECT SURPLUS DRAINAGE

1/1