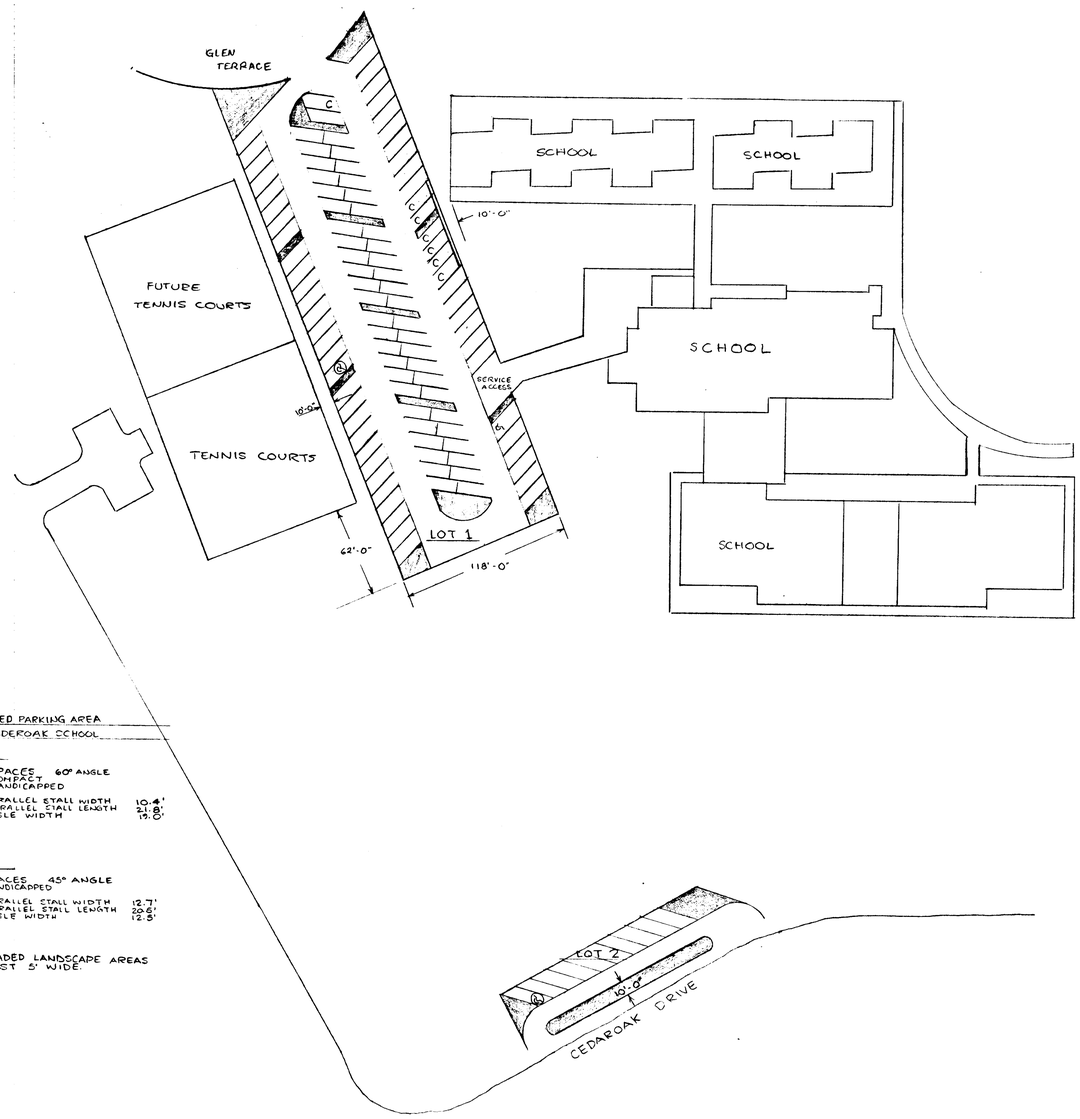

PROPOSED PARKING AREA
FOR CEDEROAK SCHOOL

LOT 1

107 SPACES 60° ANGLE
7 COMPACT
2 HANDICAPPED

PARALLEL STALL WIDTH	10.4'
PARALLEL STALL LENGTH	21.8'
AISLE WIDTH	19.0'

LOT 2

10 SPACES 45° ANGLE
1 HANDICAPPED

PARALLEL STALL WIDTH	12.7'
PARALLEL STALL LENGTH	22.6'
AISLE WIDTH	12.3'

ALL SHADED LANDSCAPE AREAS AT LEAST 5' WIDE.

DATE	NO.	REVISION

DRAWN DAVID PETERS
FILE
DATE 7-8-86
SCALE: 1" = 50"

CITY OF WEST LINN

PUBLIC WORKS DEPARTMENT

PROPOSED PARKING AREA
CEDAROAK SCHOOL

1/2

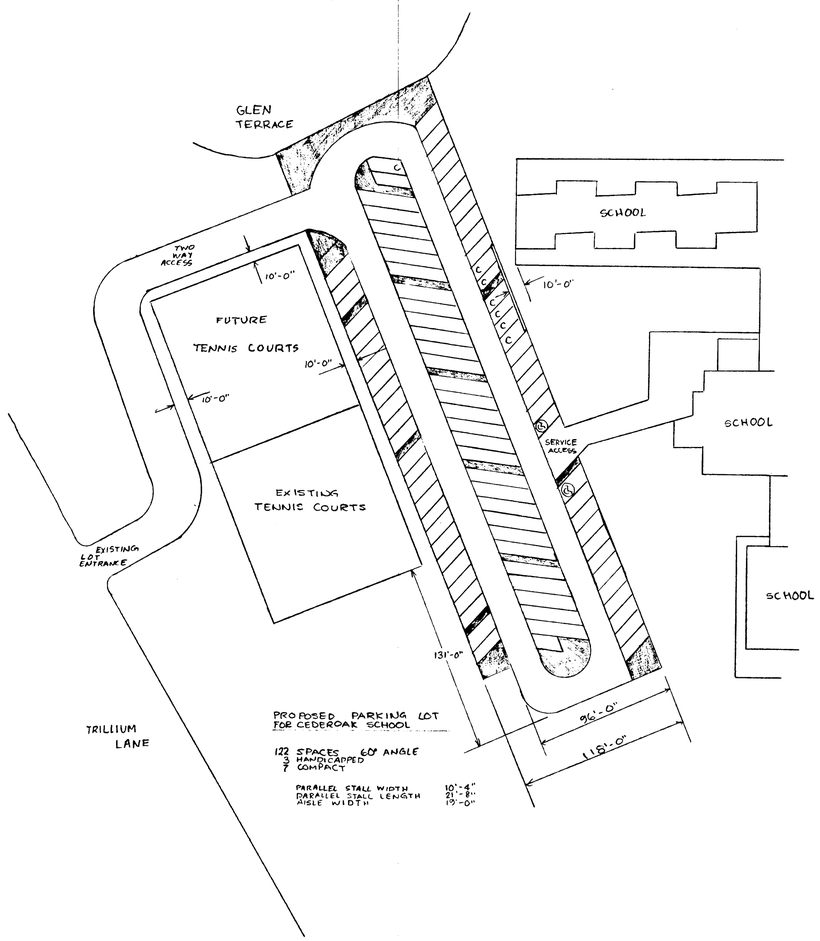

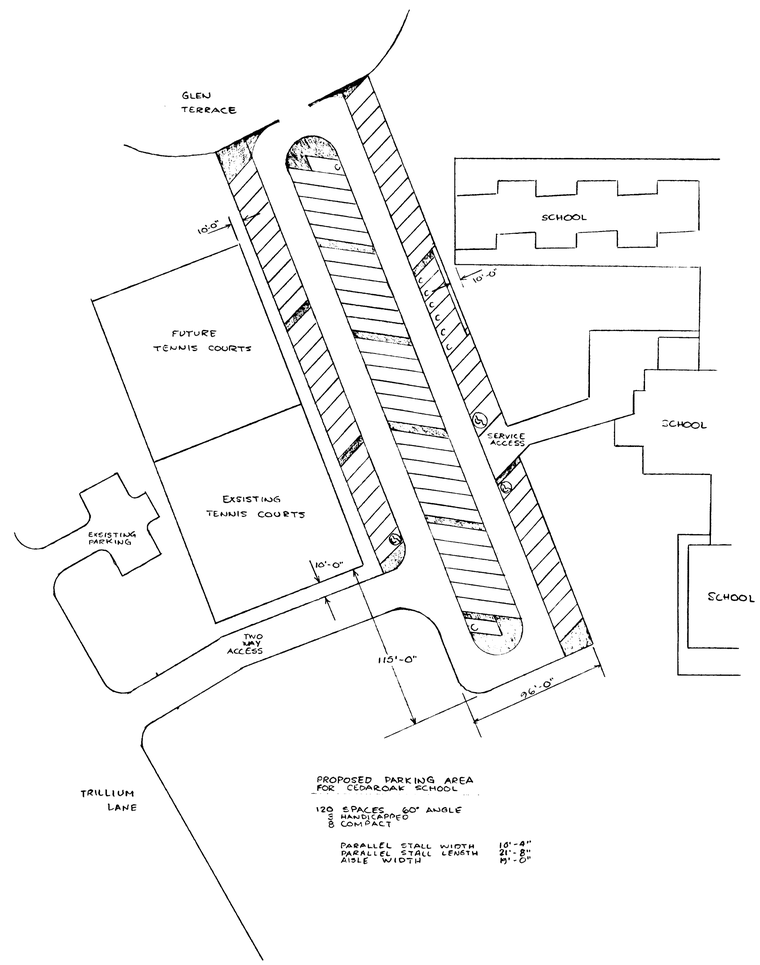

DATE	NO.	REVISION

DRAWN DAVID PETERS
FILE
DATE 7-10-86
SCALE : 1" = 50'-0"

CITY OF WEST LINN

PUBLIC WORKS DEPARTMENT

PROPOSED PARKING AREA
CEDAROAK SCHOOL

2/2