Legend

- Denotes Roadway R/W (Exist.)
- Denotes R.R. R/W
- Denotes
- Denotes PL (Exist)
- Denotes PL (Vacated)
- Denotes Roadway Ease.
- Denotes James River Co. PL.

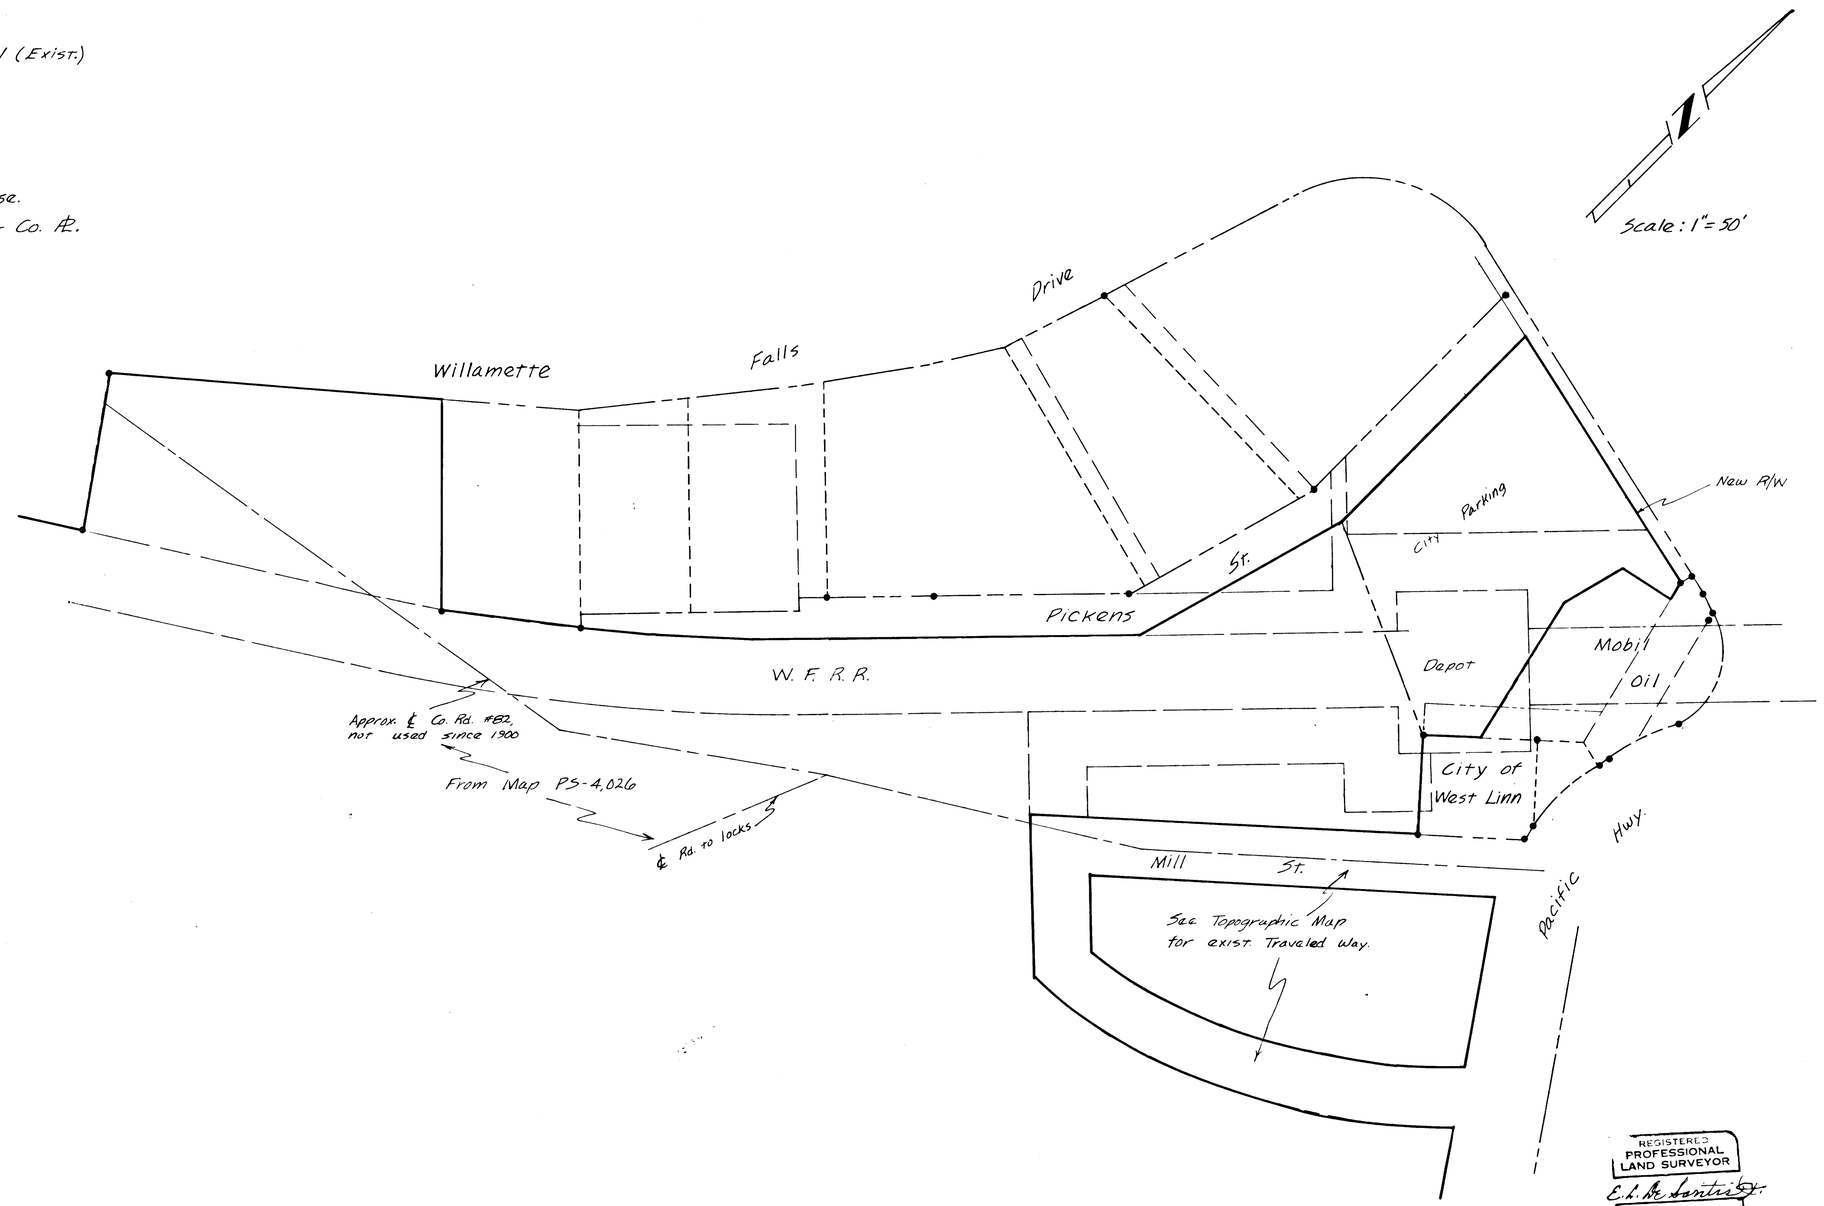

References:

PS - 4,026
13,688
18,232
4,025
10,098
18,786
864
3,129
22,254
Tax Maps
R.R. Maps (drawn 1920)

REGISTERED PROFESSIONAL LAND SURVEYOR
E. L. De Santis Jr.
OREGON
JULY 14 1967
E. L. De SANTIS, JR.
791

DATE	NO.	REVISIONS	BY

DESIGNED
DRAWN
CHECKED
APPROVED
DATE

DE HAAS & Associates, Inc.
Consulting Engineers & Surveyors

Suite 300 - AGC Center
9450 S.W. Commerce Circle
Wilsonville, Oregon 97070
(503) 682-2450
Res. 636-6195

Survey Base Map Showing:
Property Lines, Easements, and Right of Way

Prepared for:
James River Co./City of West Linn

SHEET

SCALE 1" = 50'
DATE April, 1967
FILE 88.792.250