TOPOGRAPHIC SURVEY
FOR
CITY OF WEST LINN
SUSSEX STREET SANITARY SEWER EXTENSION

SCALE: 1" = 30'

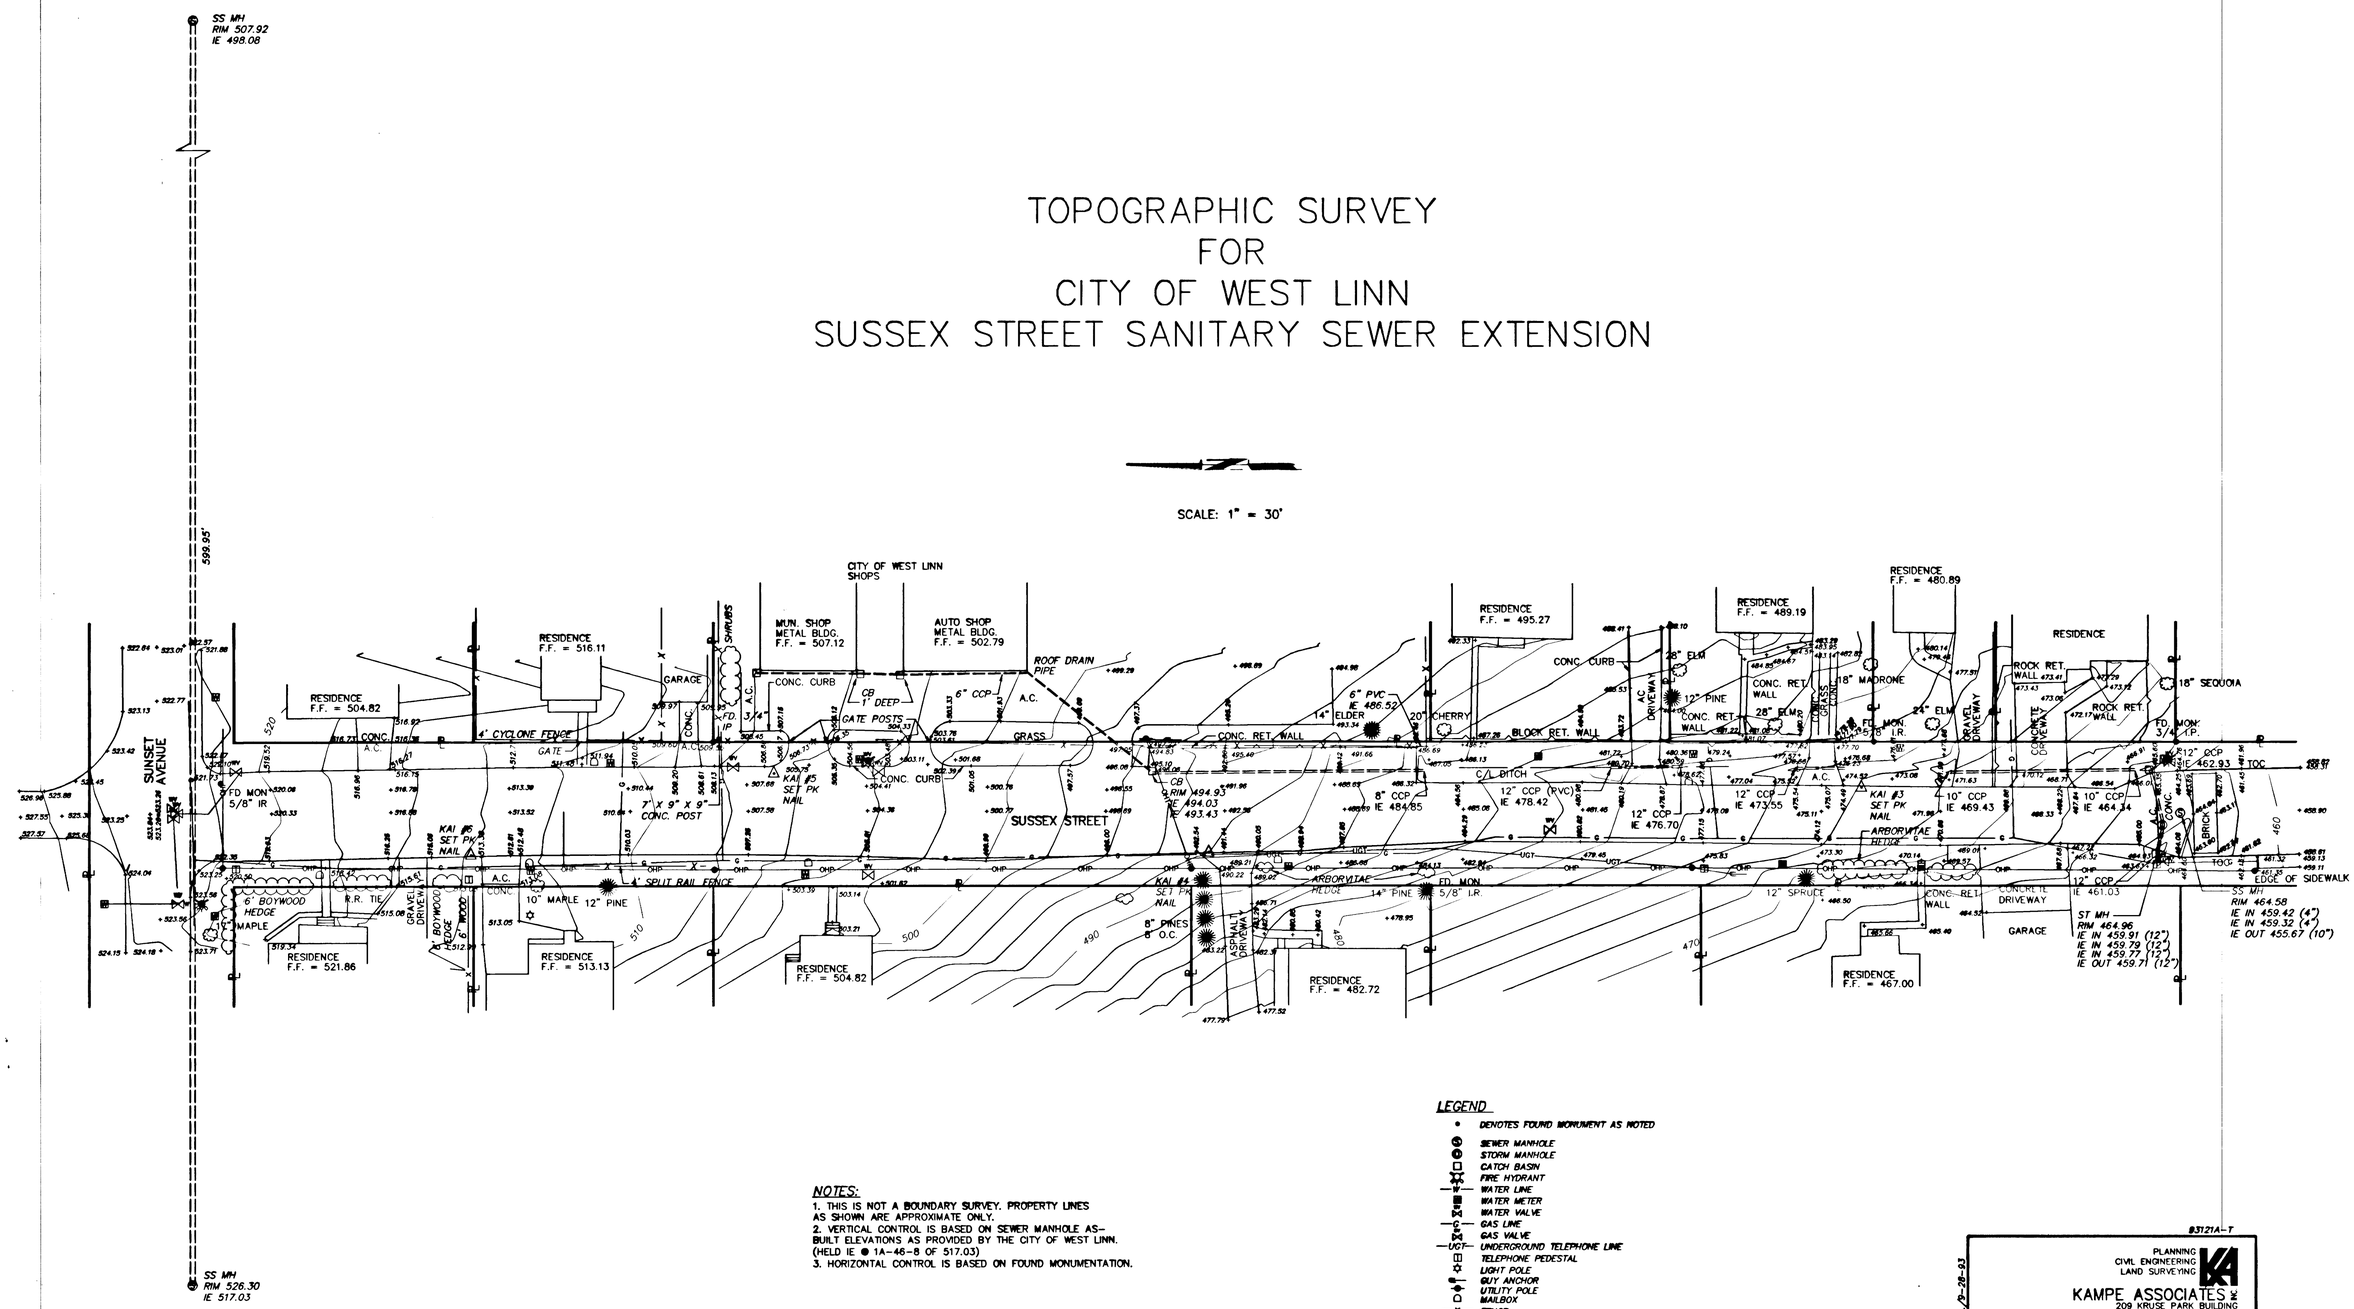

LEGEND

- DENOTES FOUND MONUMENT AS NOTED
- SEWER MANHOLE
- STORM MANHOLE
- CATCH BASIN
- FIRE HYDRANT
- —W— WATER LINE
- WATER METER
- WATER VALVE
- —G— GAS LINE
- GAS VALVE
- —UGT— UNDERGROUND TELEPHONE LINE
- TELEPHONE PEDESTAL
- LIGHT POLE
- GUY ANCHOR
- UTILITY POLE
- MAILBOX
- —X— FENCE
- DECIDUOUS TREE
- CONIFER TREE
- PROPERTY LINE
- —P— POWERLINE

NOTES:

1. THIS IS NOT A BOUNDARY SURVEY. PROPERTY LINES AS SHOWN ARE APPROXIMATE ONLY.
2. VERTICAL CONTROL IS BASED ON SEWER MANHOLE AS-BUILT ELEVATIONS AS PROVIDED BY THE CITY OF WEST LINN. (HELD IE ● 1A-46-8 OF 517.03)
3. HORIZONTAL CONTROL IS BASED ON FOUND MONUMENTATION.

83121A1-T

PLANNING
CIVIL ENGINEERING
LAND SURVEYING

KAMPE ASSOCIATES
209 KRUSE PARK BUILDING
3990 S.W. COLLINS WAY
LAKE OSWEGO, OREGON 97035
(503)635-6291 FAX(503) 635-5480

PROJECT: 93-121	SCALE: 1" = 30'
DATE: 8-19-93	DWN BY: S.R.G.
SHEET: 1 OF 1	CKD BY: R.F.B.

P.O.T: 2:30 p.m./9-28-93