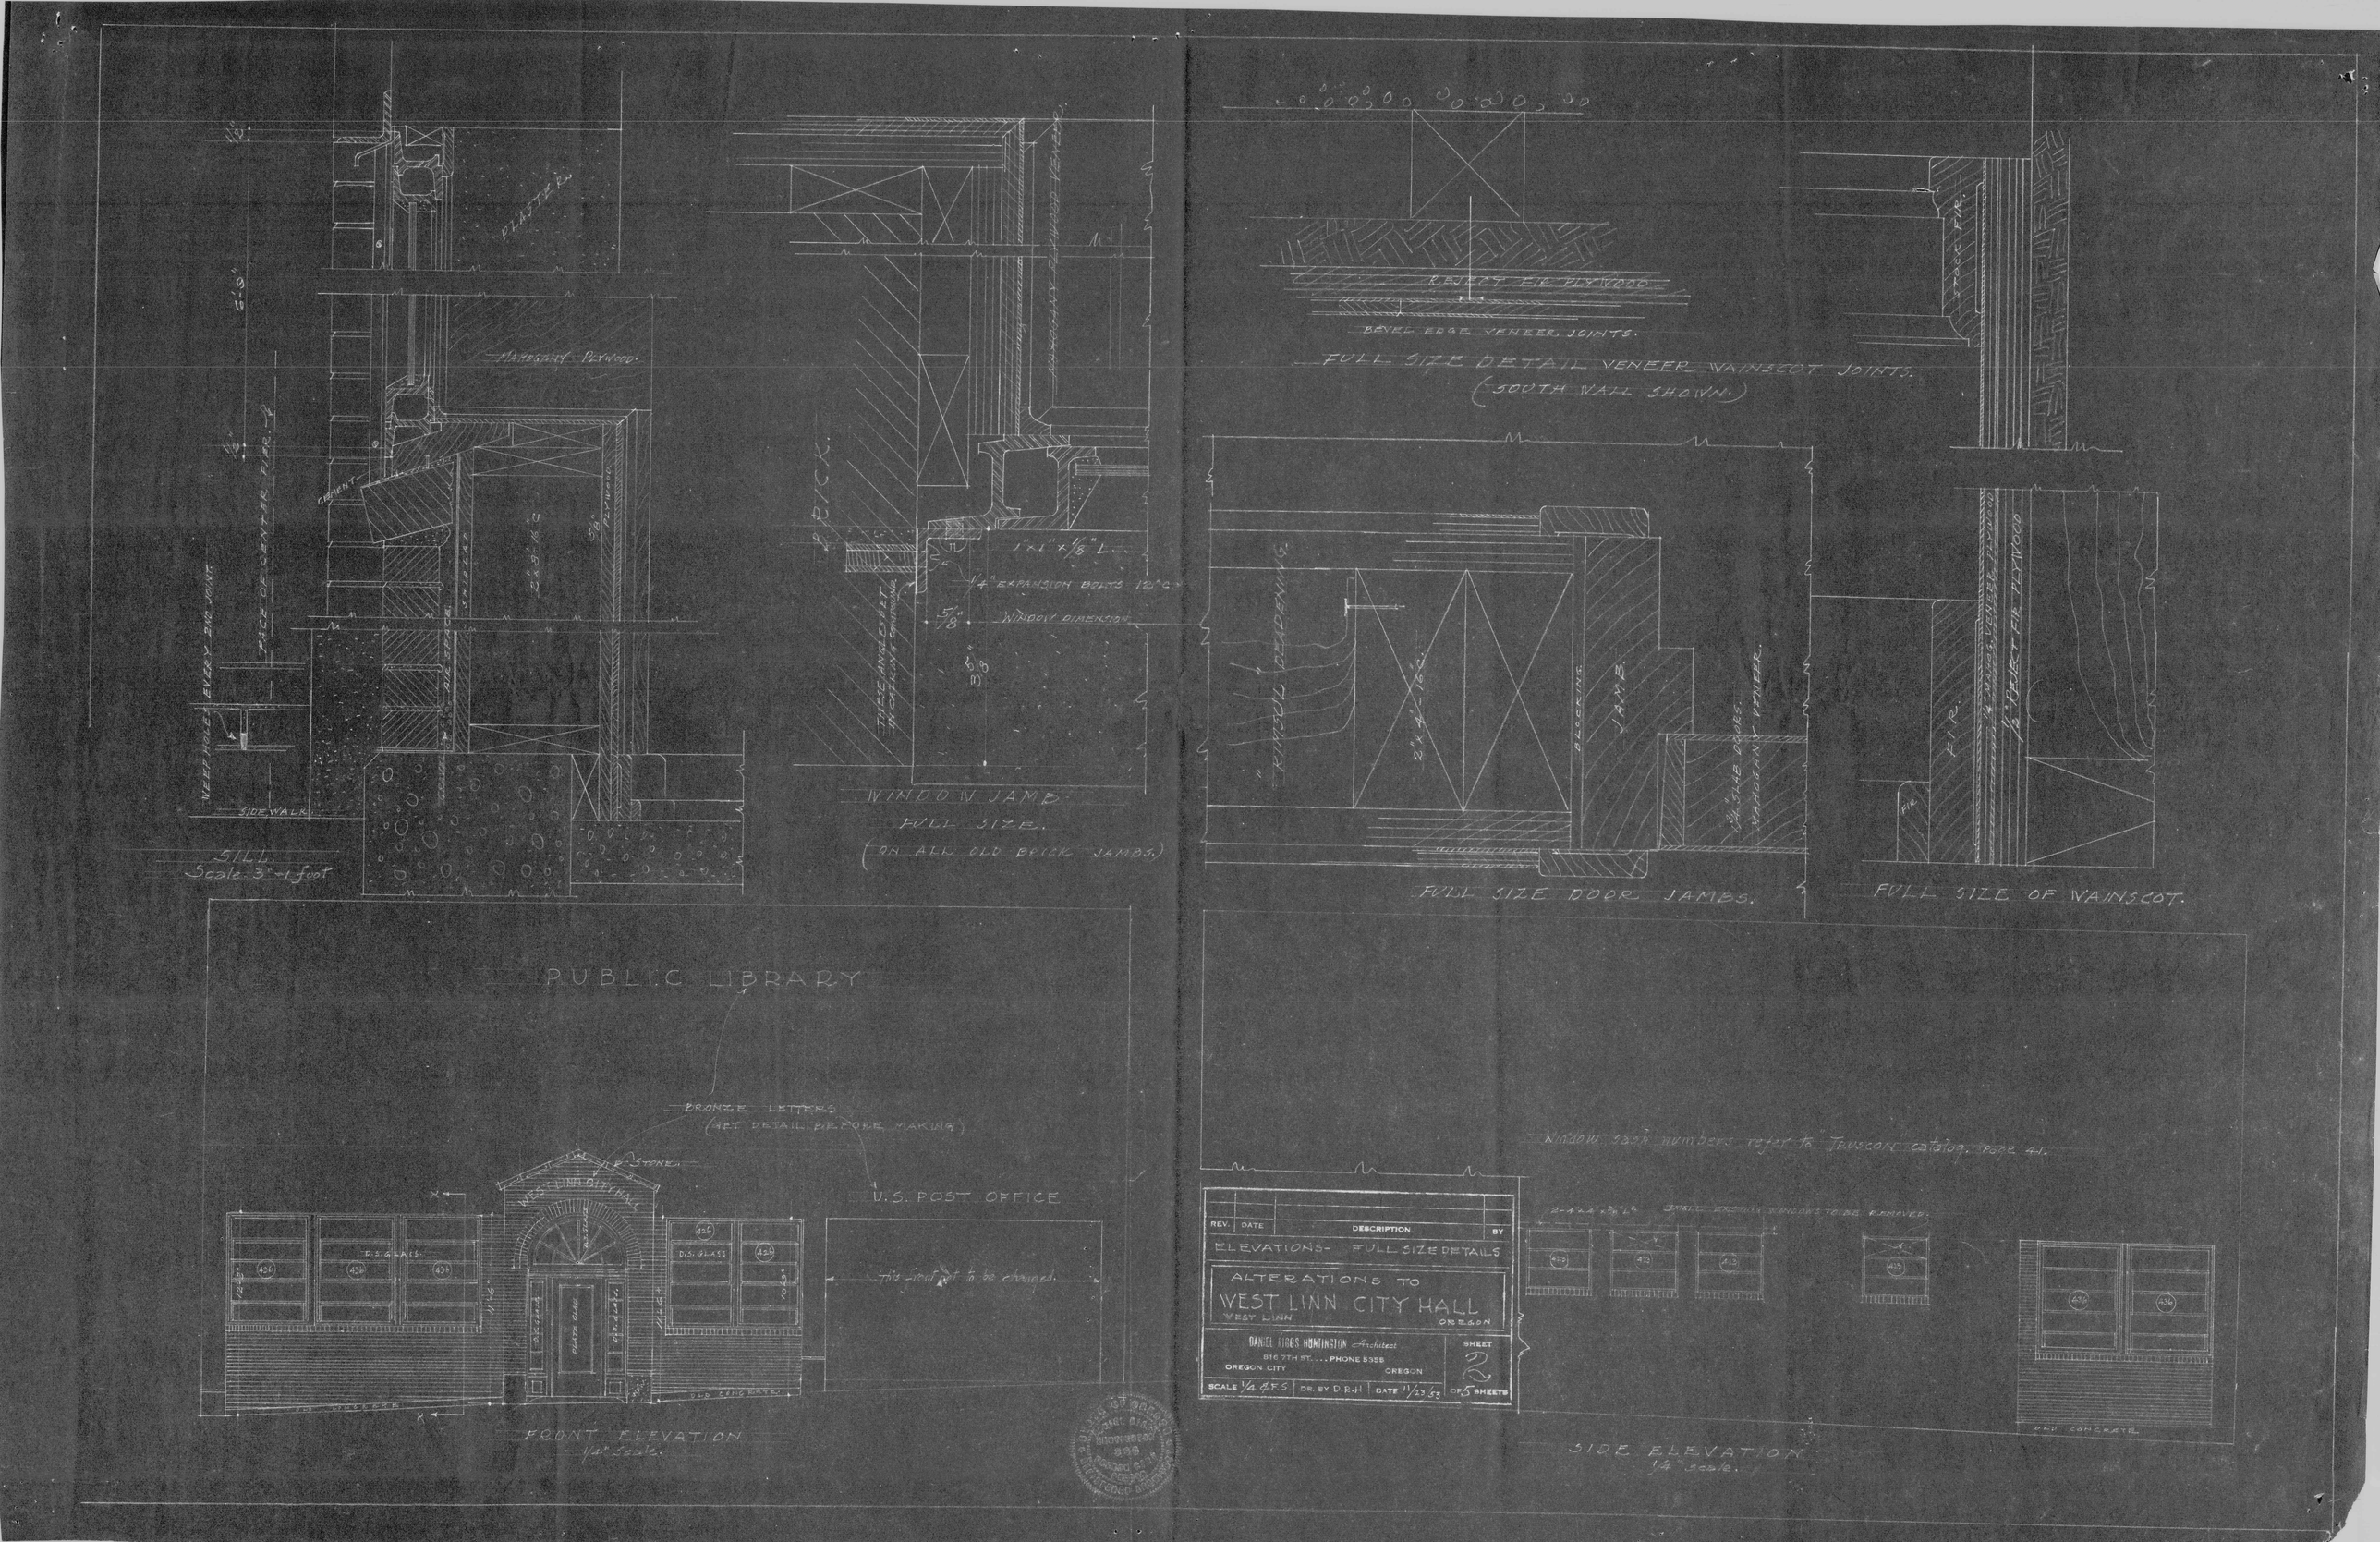
PLASTER
MAHOGANY PLYWOOD
CEMENT
FACE OF CENTER PIER
WEEP HOLES EVERY 2ND JOINT
SIDEWALK
SILL
Scale 3" = 1 foot
BRICK
1"x1"x1/8" L
1/4" EXPANSION BOLTS 12" C
WINDOW DIMENSION
THESE ANGLES SET IN CALKING COMPOUND
WINDOW JAMB
FULL SIZE.
(ON ALL OLD BRICK JAMBS.)
REJECT FIR PLYWOOD
BEVEL EDGE VENEER JOINTS.
FULL SIZE DETAIL VENEER WAINSCOT JOINTS.
(SOUTH WALL SHOWN.)
STOCK FIR
RIMSOL DEADENING
BLOCKING
JAMB
3/4" SLAB DOORS
MAHOGANY VENEER
FULL SIZE DOOR JAMBS.
FIR
1/4" MAHOG. VENEER PLYWOOD
1/2" REJECT FIR PLYWOOD
FULL SIZE OF WAINSCOT.
PUBLIC LIBRARY
BRONZE LETTERS
(GET DETAIL BEFORE MAKING)
STONE
U.S. POST OFFICE
WEST LINN CITY HALL
D.S. GLASS
PLATE GLASS
This front not to be changed.
OLD CONCRETE
FRONT ELEVATION
1/4" Scale.
Window sash numbers refer to "Truscon" catalog, page 41.
REV. DATE DESCRIPTION BY
ELEVATIONS- FULL SIZE DETAILS
ALTERATIONS TO
WEST LINN CITY HALL
WEST LINN OREGON
DANIEL RIGGS HUNTINGTON Architect
816 7TH ST. ... PHONE 5358
OREGON CITY OREGON
SHEET 2 OF 5 SHEETS
SCALE 1/4 & F.S. DR. BY D.R.H. DATE 11/23/53
OLD CONCRETE
SIDE ELEVATION
1/4" scale.

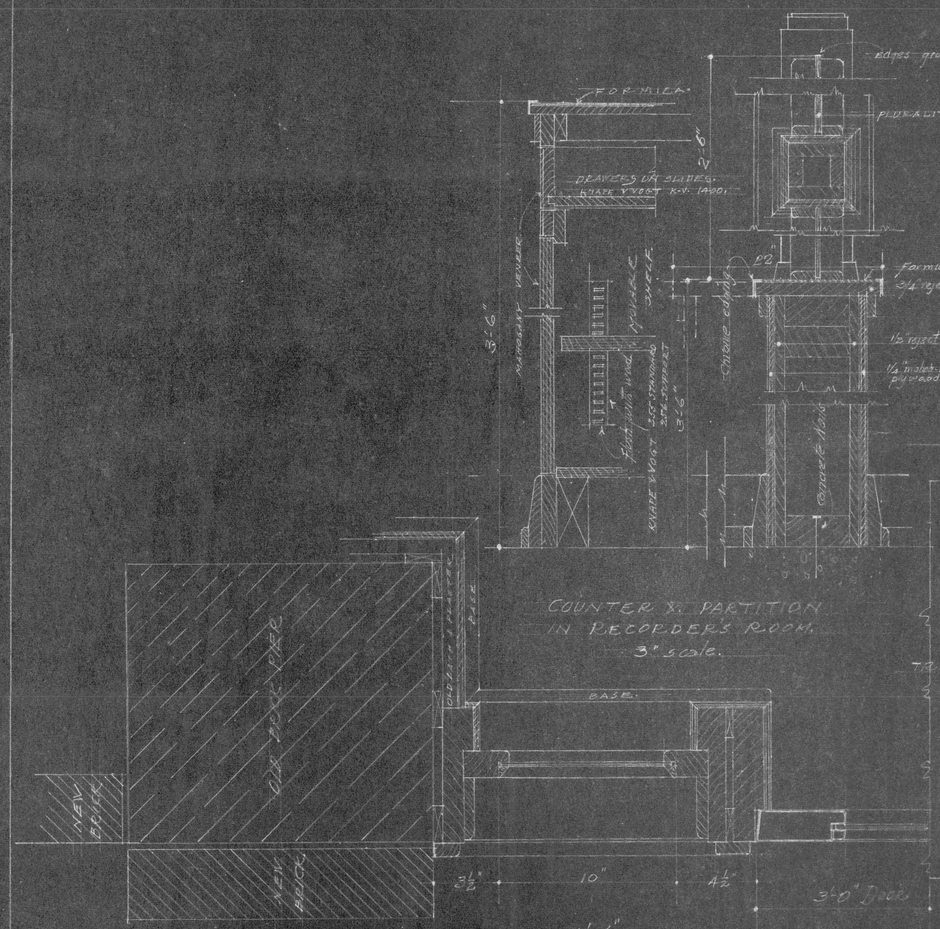


COUNTER X. PARTITION IN RECORDER'S ROOM.
3" scale.

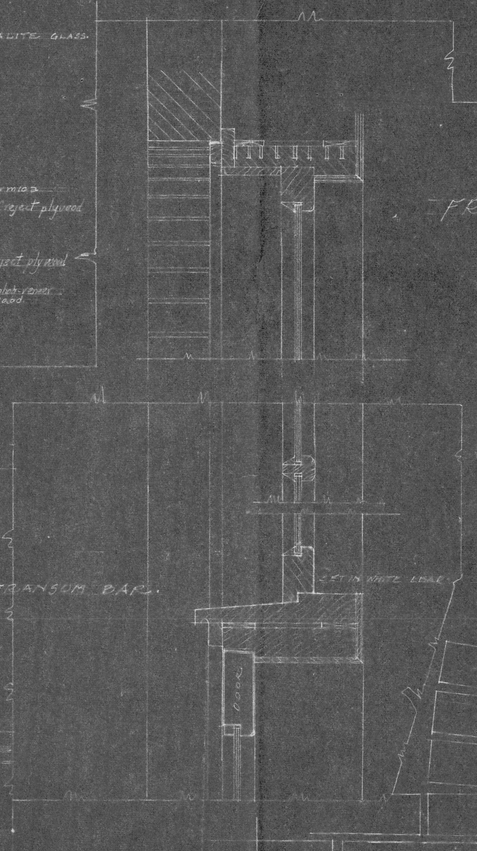


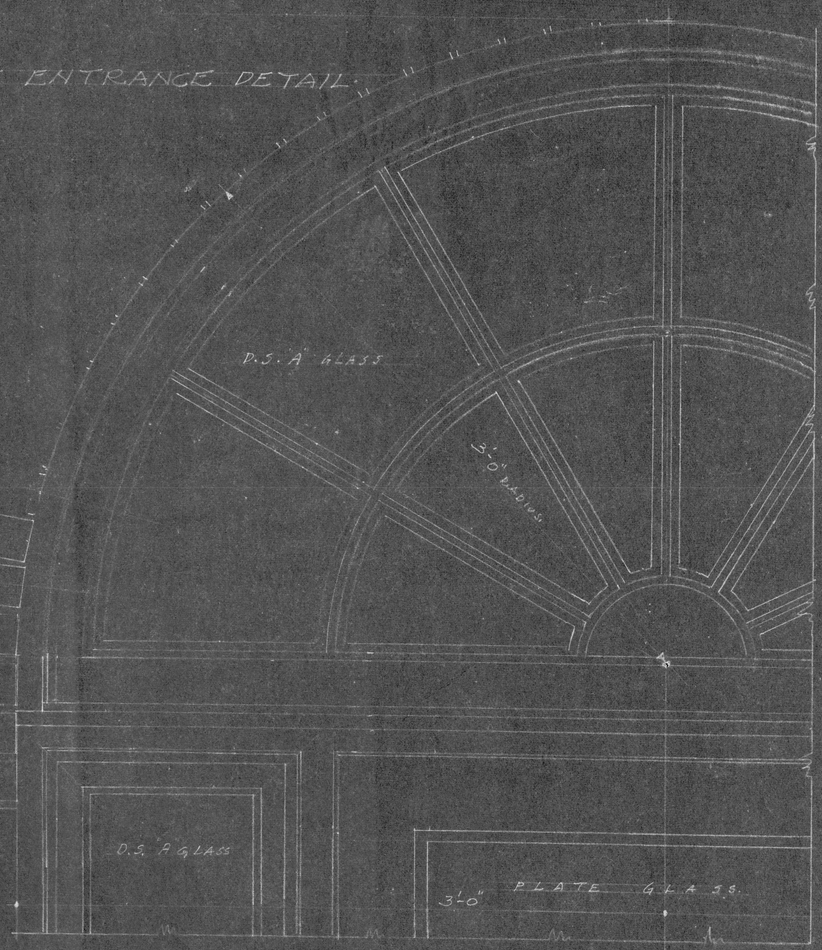


FRONT ENTRANCE DETAIL.

Scale: 3" = 1 foot.

| REV. | DATE | DESCRIPTION | BY |
|---|---|---|---|
| | | | |

DETAILS

ALTERATIONS TO
WEST LINN CITY HALL
WEST LINN OREGON

DANIEL RIGG BURLINGTON Architect
816 7TH ST. - PHONE 6355
OREGON CITY OREGON

SHEET 3

SCALE 3"=1' | DR. BY D.R.H. | DATE 11/23/63 | OF 5 SHEETS

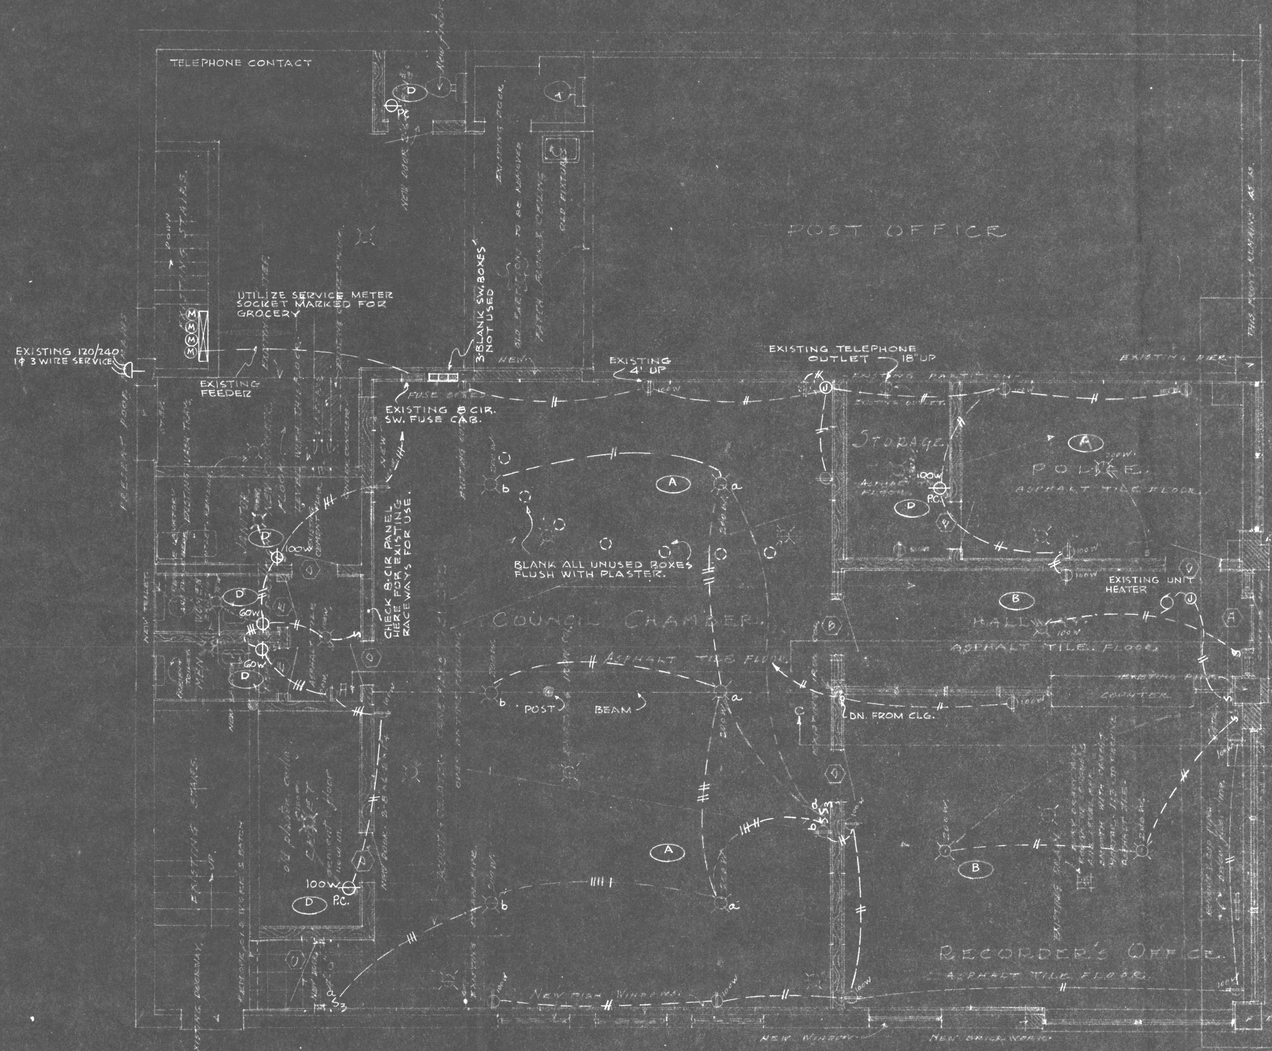


EXISTING OUTLETS LOTTED

FIXTURE DESIGNATION (A)
USE EXISTING RACEWAYS FOR HOME RUNS
(OMIT ALL LIGHTING FIXTURES)

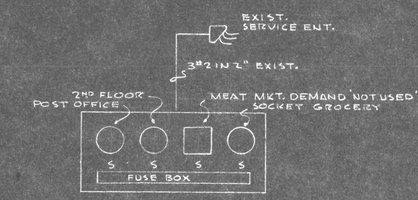


MAIN SWITCHES
NO SCALE

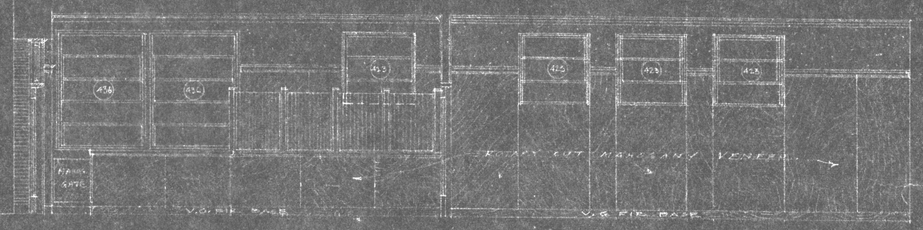


SECTION "A-A"
1/4" Scale.

(436) NUMBERS REFER TO "TRUSCON" CATALOG PAGE 41.

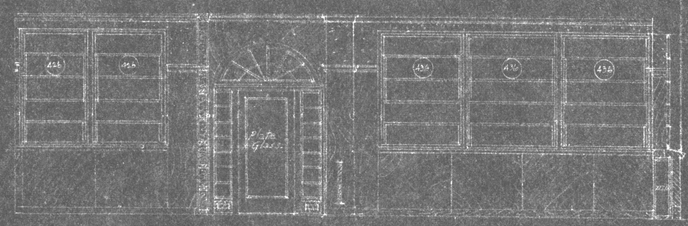

SECTION B-B
1/4" Scale.

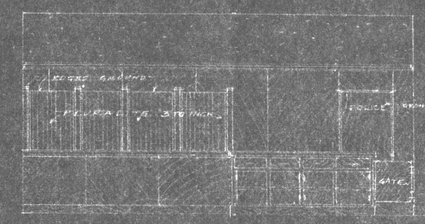


SECTION C-C

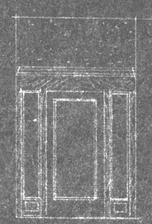

SECTION D-D

| REV. | DATE | DESCRIPTION | BY |
|---|---|---|---|

ELECTRICAL WORK.

ALTERATIONS TO WEST LINN CITY HALL
WEST LINN OREGON

DANIEL RIGGS HUNTINGTON Architect
818 7TH ST. ... PHONE 5355
OREGON CITY OREGON

SCALE 1/4"=1' DR. BY D. RIH DATE 11/23/50

SHEET 4 OF 5 SHEETS

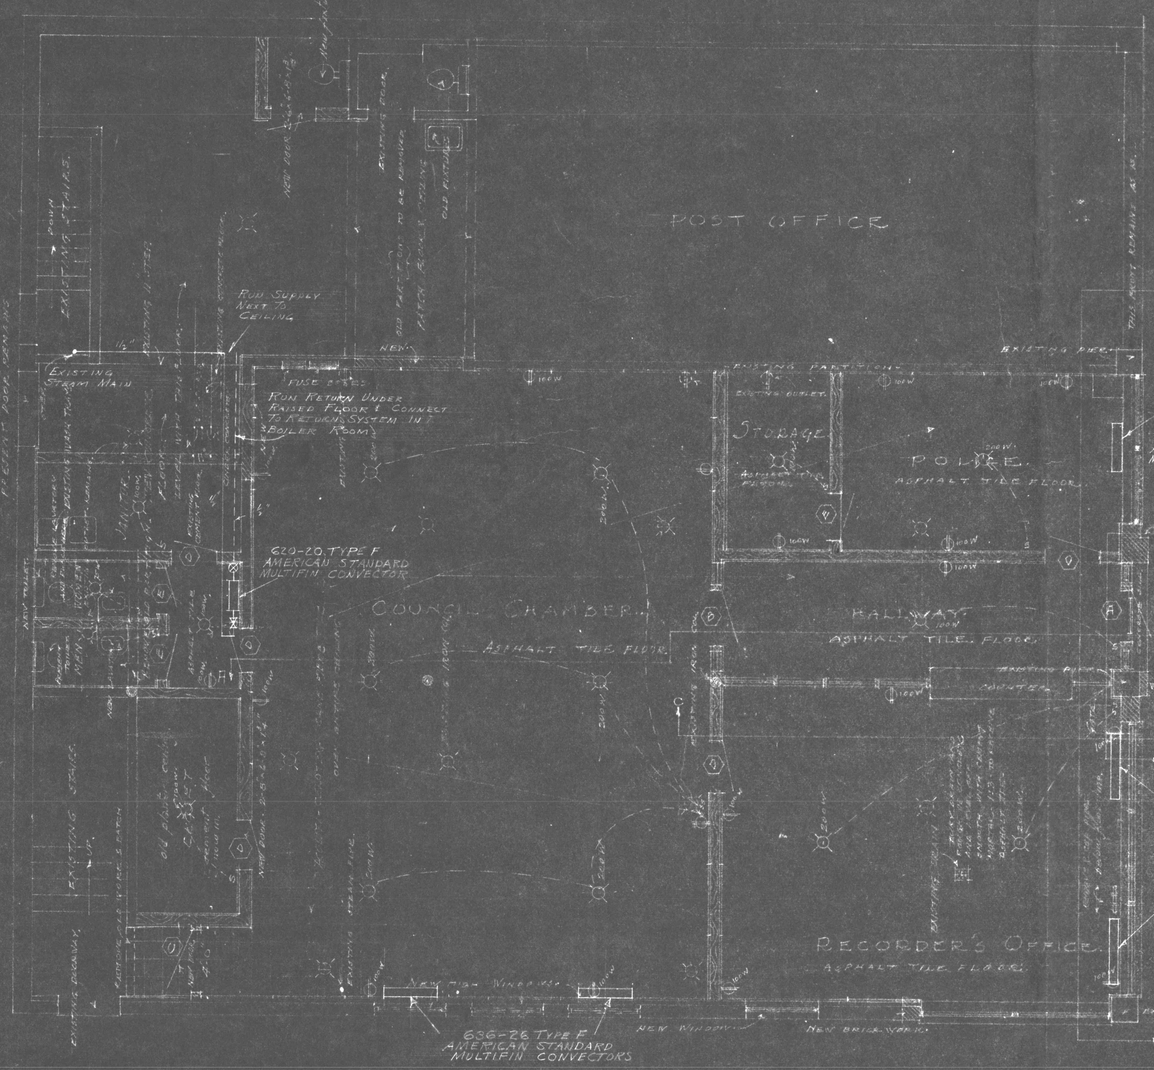
POST OFFICE
COUNCIL CHAMBER
ASPHALT TILE FLOOR
STORAGE
ASPHALT TILE FLOOR
POLICE
ASPHALT TILE FLOOR
HALLWAY
ASPHALT TILE FLOOR
RECORDER'S OFFICE
ASPHALT TILE FLOOR
EXISTING STEAM MAIN
RUN SUPPLY NEXT TO CEILING
RUN RETURN UNDER RAISED FLOOR & CONNECT TO RETURNS SYSTEM IN BOILER ROOM
620-20 TYPE F AMERICAN STANDARD MULTIFIN CONVECTOR
632-24 TYPE F AMERICAN STD. MULTIFIN CONVECTOR
636-28 TYPE F AMERICAN STANDARD MULTIFIN CONVECTORS
644-36 TYPE F AMERICAN STD. MULTIFIN CONVECTORS
CONNECT TO EXISTING MAIN & DRIP RETURN IN POST OFFICE
NEW BRICK WORK
NEW WINDOWS
EXISTING PIER
EXISTING PARTITIONS
EXISTING BOILER
EXISTING DOOR
NEW DOOR
OLD DOOR TO BE REMOVED
PATCH FLOOR & FINISH TO MATCH OLD FLOOR
TILE FLOOR EXTENDS UNDER
EXISTING FLOOR
EXISTING BRICK WALL
EXISTING CONCRETE WALL
NEW CONCRETE WALL
NEW BRICK WALL
EXISTING BRICK WALL
EXISTING CONCRETE FOUNDATION WALL
NEW CONCRETE FOUNDATION WALL
EXISTING CONCRETE FOOTING
NEW CONCRETE FOOTING
EXISTING BRICK FOOTING
NEW BRICK FOOTING
EXISTING CONCRETE PIER
NEW CONCRETE PIER
EXISTING BRICK PIER
NEW BRICK PIER
EXISTING CONCRETE STEPS
NEW CONCRETE STEPS
EXISTING BRICK STEPS
NEW BRICK STEPS
EXISTING CONCRETE PLATFORM
NEW CONCRETE PLATFORM
EXISTING BRICK PLATFORM
NEW BRICK PLATFORM
EXISTING CONCRETE WALK
NEW CONCRETE WALK
EXISTING BRICK WALK
NEW BRICK WALK
EXISTING CONCRETE CURB
NEW CONCRETE CURB
EXISTING BRICK CURB
NEW BRICK CURB
EXISTING CONCRETE RETAINING WALL
NEW CONCRETE RETAINING WALL
EXISTING BRICK RETAINING WALL
NEW BRICK RETAINING WALL
EXISTING CONCRETE PAVING
NEW CONCRETE PAVING
EXISTING BRICK PAVING
NEW BRICK PAVING
EXISTING CONCRETE CURB & GUTTER
NEW CONCRETE CURB & GUTTER
EXISTING BRICK CURB & GUTTER
NEW BRICK CURB & GUTTER
EXISTING CONCRETE STEPS & PLATFORM
NEW CONCRETE STEPS & PLATFORM
EXISTING BRICK STEPS & PLATFORM
NEW BRICK STEPS & PLATFORM
EXISTING CONCRETE WALK & CURB
NEW CONCRETE WALK & CURB
EXISTING BRICK WALK & CURB
NEW BRICK WALK & CURB
EXISTING CONCRETE RETAINING WALL & CURB
NEW CONCRETE RETAINING WALL & CURB
EXISTING BRICK RETAINING WALL & CURB
NEW BRICK RETAINING WALL & CURB
EXISTING CONCRETE PAVING & CURB
NEW CONCRETE PAVING & CURB
EXISTING BRICK PAVING & CURB
NEW BRICK PAVING & CURB
EXISTING CONCRETE CURB & GUTTER & CURB
NEW CONCRETE CURB & GUTTER & CURB
EXISTING BRICK CURB & GUTTER & CURB
NEW BRICK CURB & GUTTER & CURB
EXISTING CONCRETE STEPS & PLATFORM & CURB
NEW CONCRETE STEPS & PLATFORM & CURB
EXISTING BRICK STEPS & PLATFORM & CURB
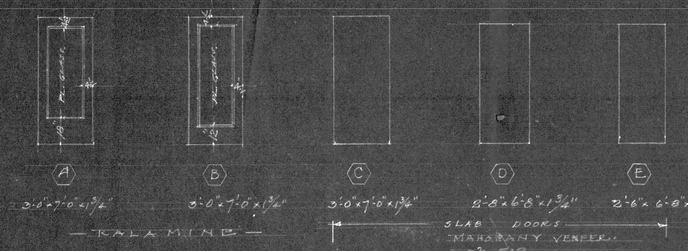


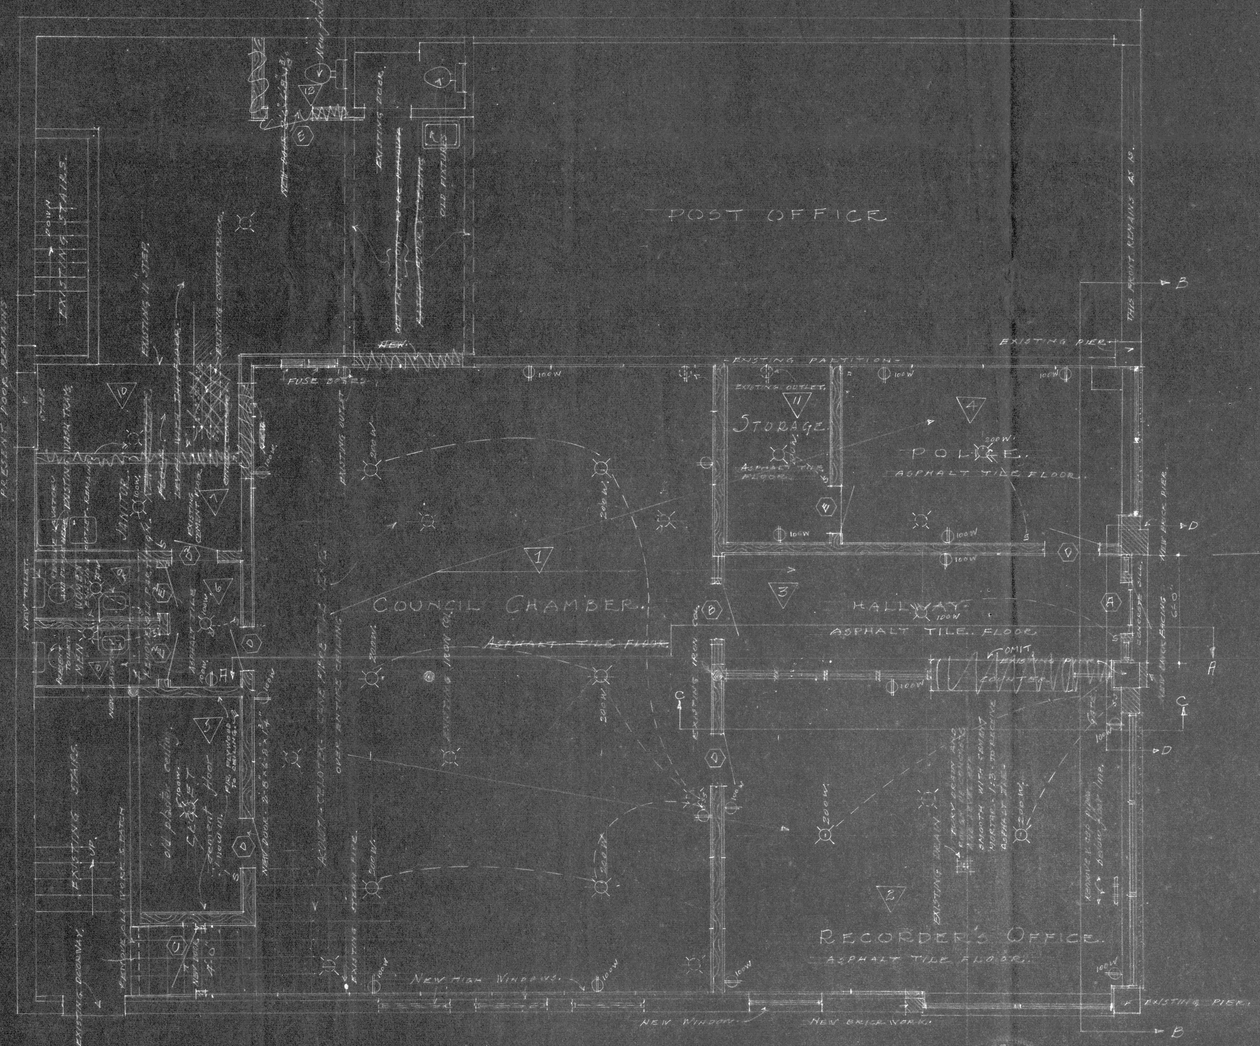


## INTERIOR FINISH.

| | FLOOR | | REMARKS | CEILING | | REMARKS | WALLS | | REMARKS | WAINSCOT | REMARKS | FINISH | |
|---|---|---|---|---|---|---|---|---|---|---|---|---|---|
| ROOM | ASPHALT TILE | CONCRETE | | ACOUSTI-CELOTEX | PLASTER | | PLYWOOD | PLASTER | | MAHG. PLY-WOOD VENEER | | PAINT | JACQUER |
| 1 | X | | | • | | PATCH CEILING & WALLS. | • | • | PATCH PLAS. WHERE NEEDED | • | SEE DETAIL | PLAS | WOOD |
| 2 | • | | LEVEL FLOOR | • | | " | • | • | " | • | " | • | • |
| 3 | • | | | • | | " | • | • | " | • | " | • | • |
| 4 | • | | | • | | " | • | • | " | • | " | • | • |
| 5 | | • | | | • | PATCH CEILING IF NEEDED | • | • | WALLS OF FIR PLYWOOD AS SHOWN | | WALLS OF PLYWOOD AS INDICATED | • | |
| 6 | • | | | | • | " | • | • | PATCH PLASTER | • | SEE DETAIL | • | • |
| 7 | | • | | | • | PATCH WALLS & CEILING | | • | " | NONE | | • | |
| 8 | • | | | | • | " | • | | 1/4" FIR PLY-WOOD TO CEILING OF ALL WALLS | | | • | |
| 9 | • | | | | • | " | • | | " | | | • | |
| 10 | | • | FLOOR RAISED TO LEVEL OF NO. FLOOR. | | • | " | • | | " ON NEW WORK | | | • | |
| 11 | • | | | | • | " | • | | 1/4" FIR PLYWOOD ON NEW WALLS TO CEILING | | | • | |

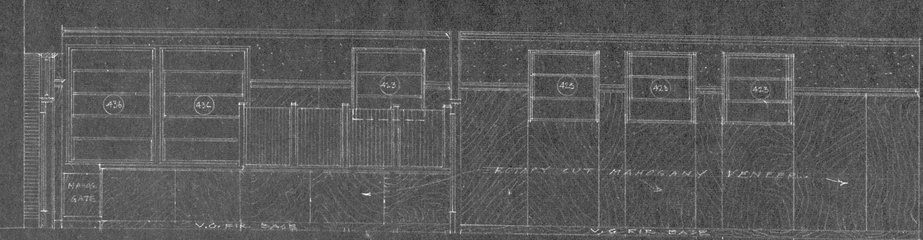


SECTION "A-A"
1/4" Scale.

(436) NUMBERS REFER TO "TRUSCON" CATALOG PAGE 41.

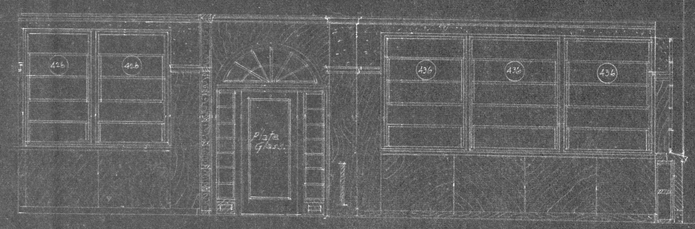


SECTION B-B
1/4" Scale.

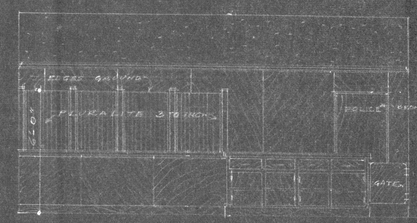


SECTION C-C

SECTION

| REV. | DATE | DESCRIPTION | BY |
|---|---|---|---|
| | | | |

PLAN - SECTIONS - SCHEDULE

ALTERATIONS TO
WEST LINN CITY HALL
WEST LINN OREGON

DANIEL RIDGE HUNTINGTON Architect
610 7TH ST. PHONE 5355
OREGON CITY OREGON

SHEET 1 OF 5 SHEETS

SCALE 1/4"=1' DR. BY D.R.H. DATE 11/23/53