P.S. 4714

CLACKAMAS COUNTY
SURVEYORS OFFICE
SURVEY No. P.S. 4714
FILED

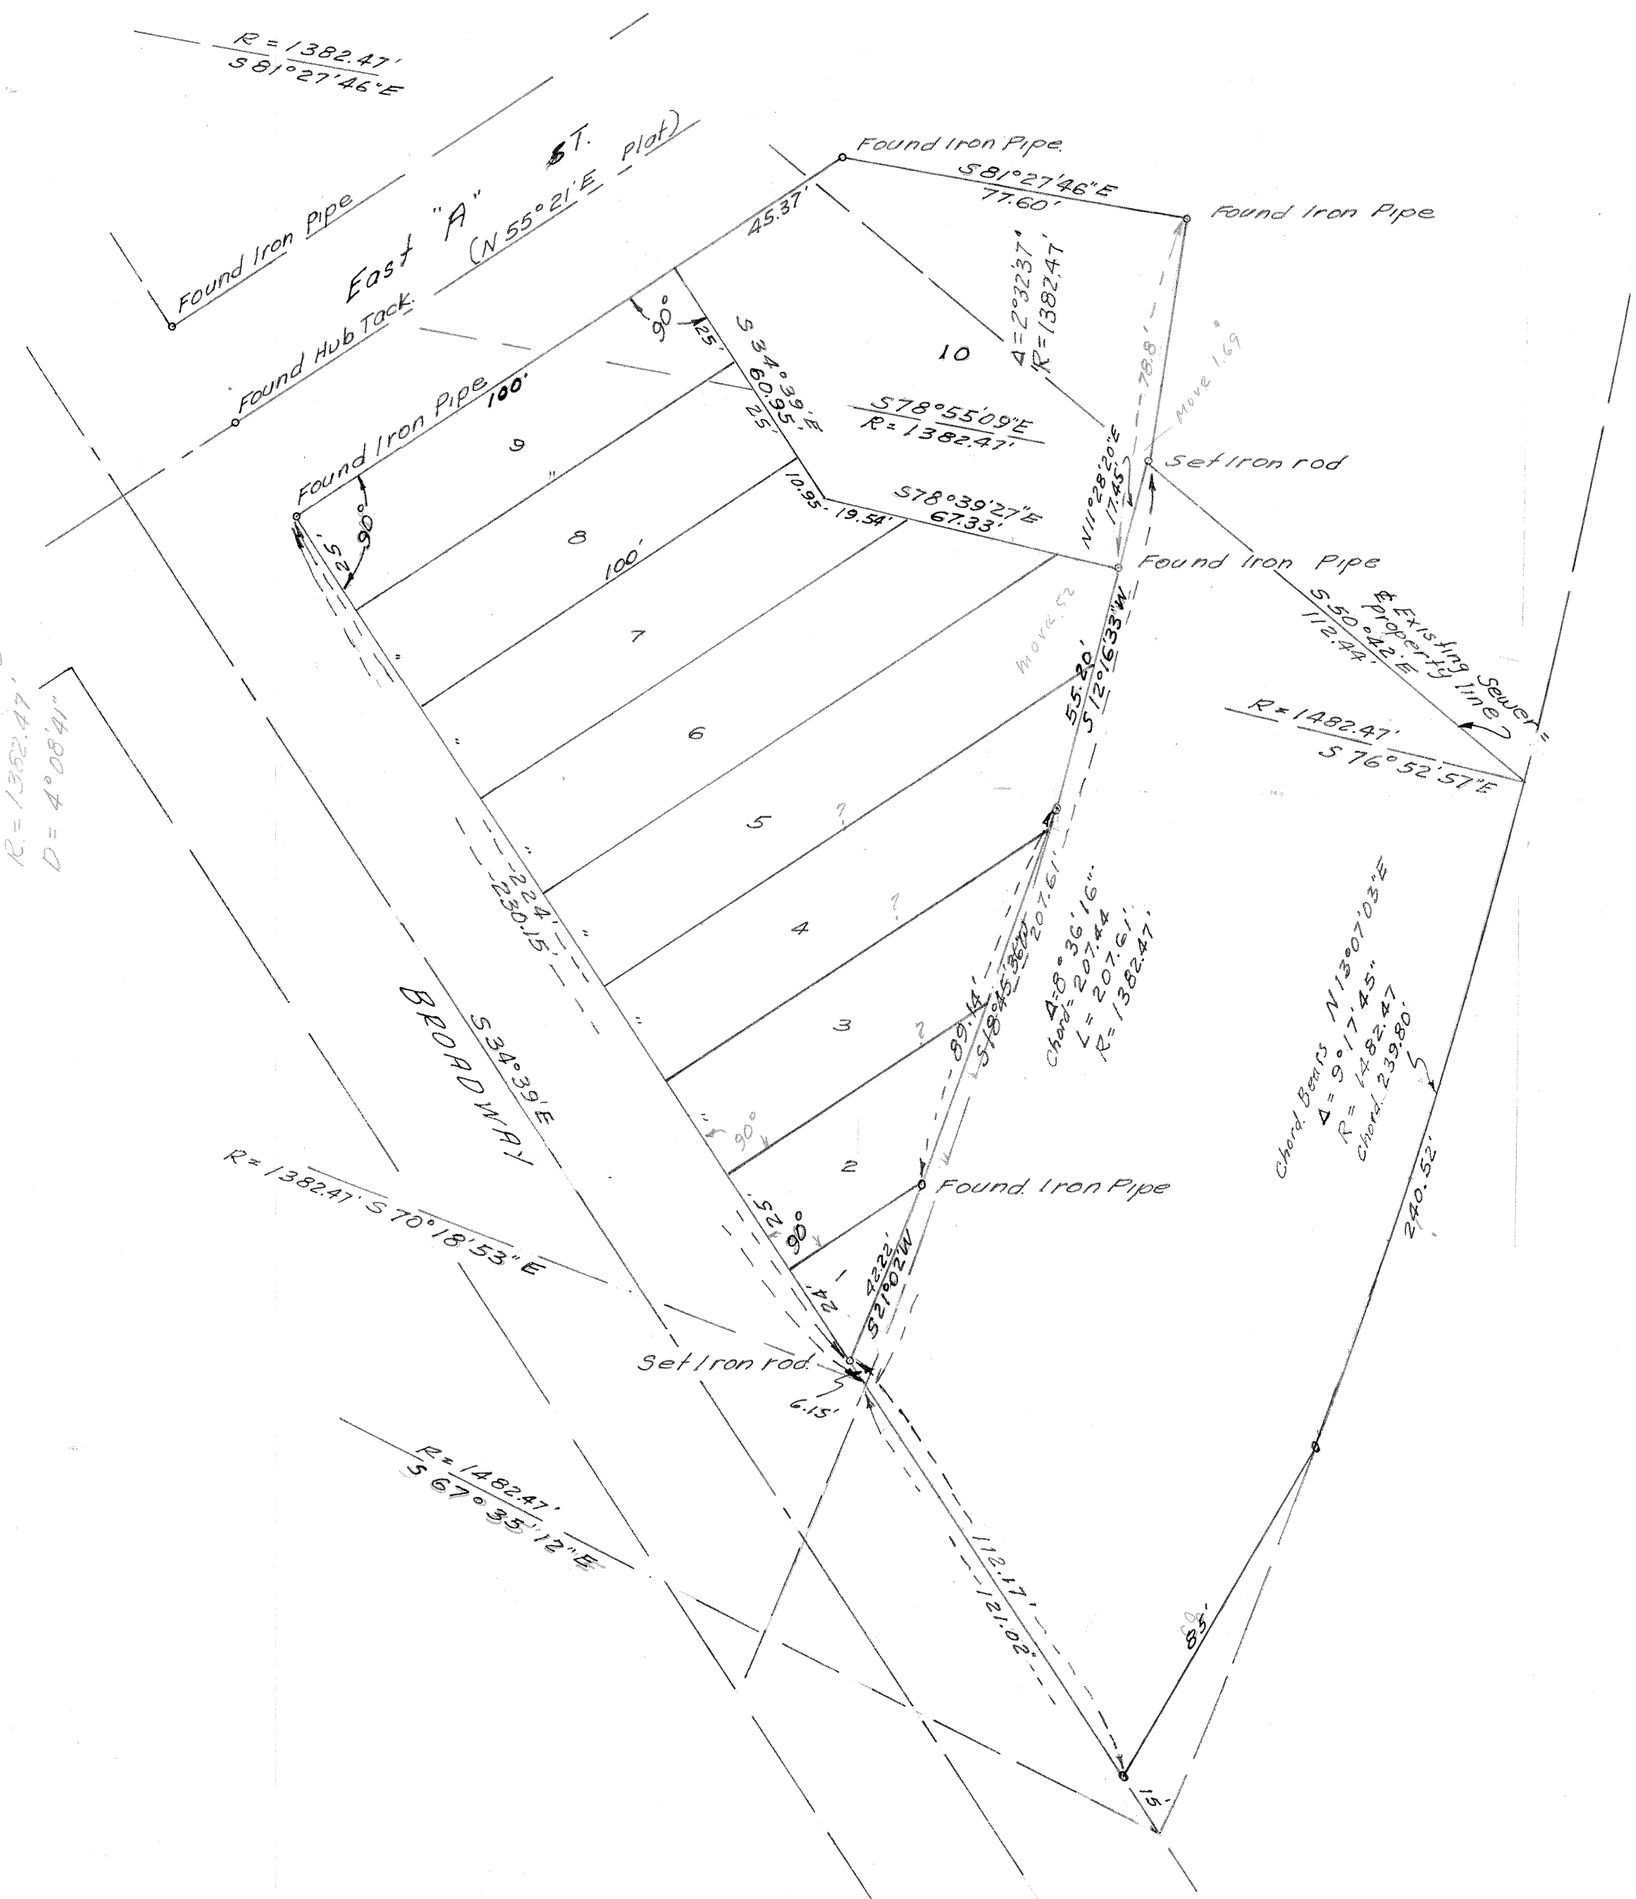

SURVEY OF PROPERTY OF OLD SOUTHERN PACIFIC R/W OVERLAP AND TIES TO EXISTING ESTABLISHED CORNERS OF LOTS 1, THRU 10, BLK 19 UNIT "C" MOODYS SUBDIV. WEST OREGON CITY, CLACKAMAS CO. OREGON

SEC. 30, T. 2 S., R. 2 E., W.M.

Oct. 1963

REGISTERED
OREGON
LAND SURVEYOR

George C. McAdams

OCT. 22, 1954
GEORGE C. McADAMS
333

GEORGE C. McADAMS
6519 S.E. DIVISION
PHONE PR. 1-3091

(C)

PS-4714