P.S. 8910
(PG ~~2 of 3~~ 1 of 2)

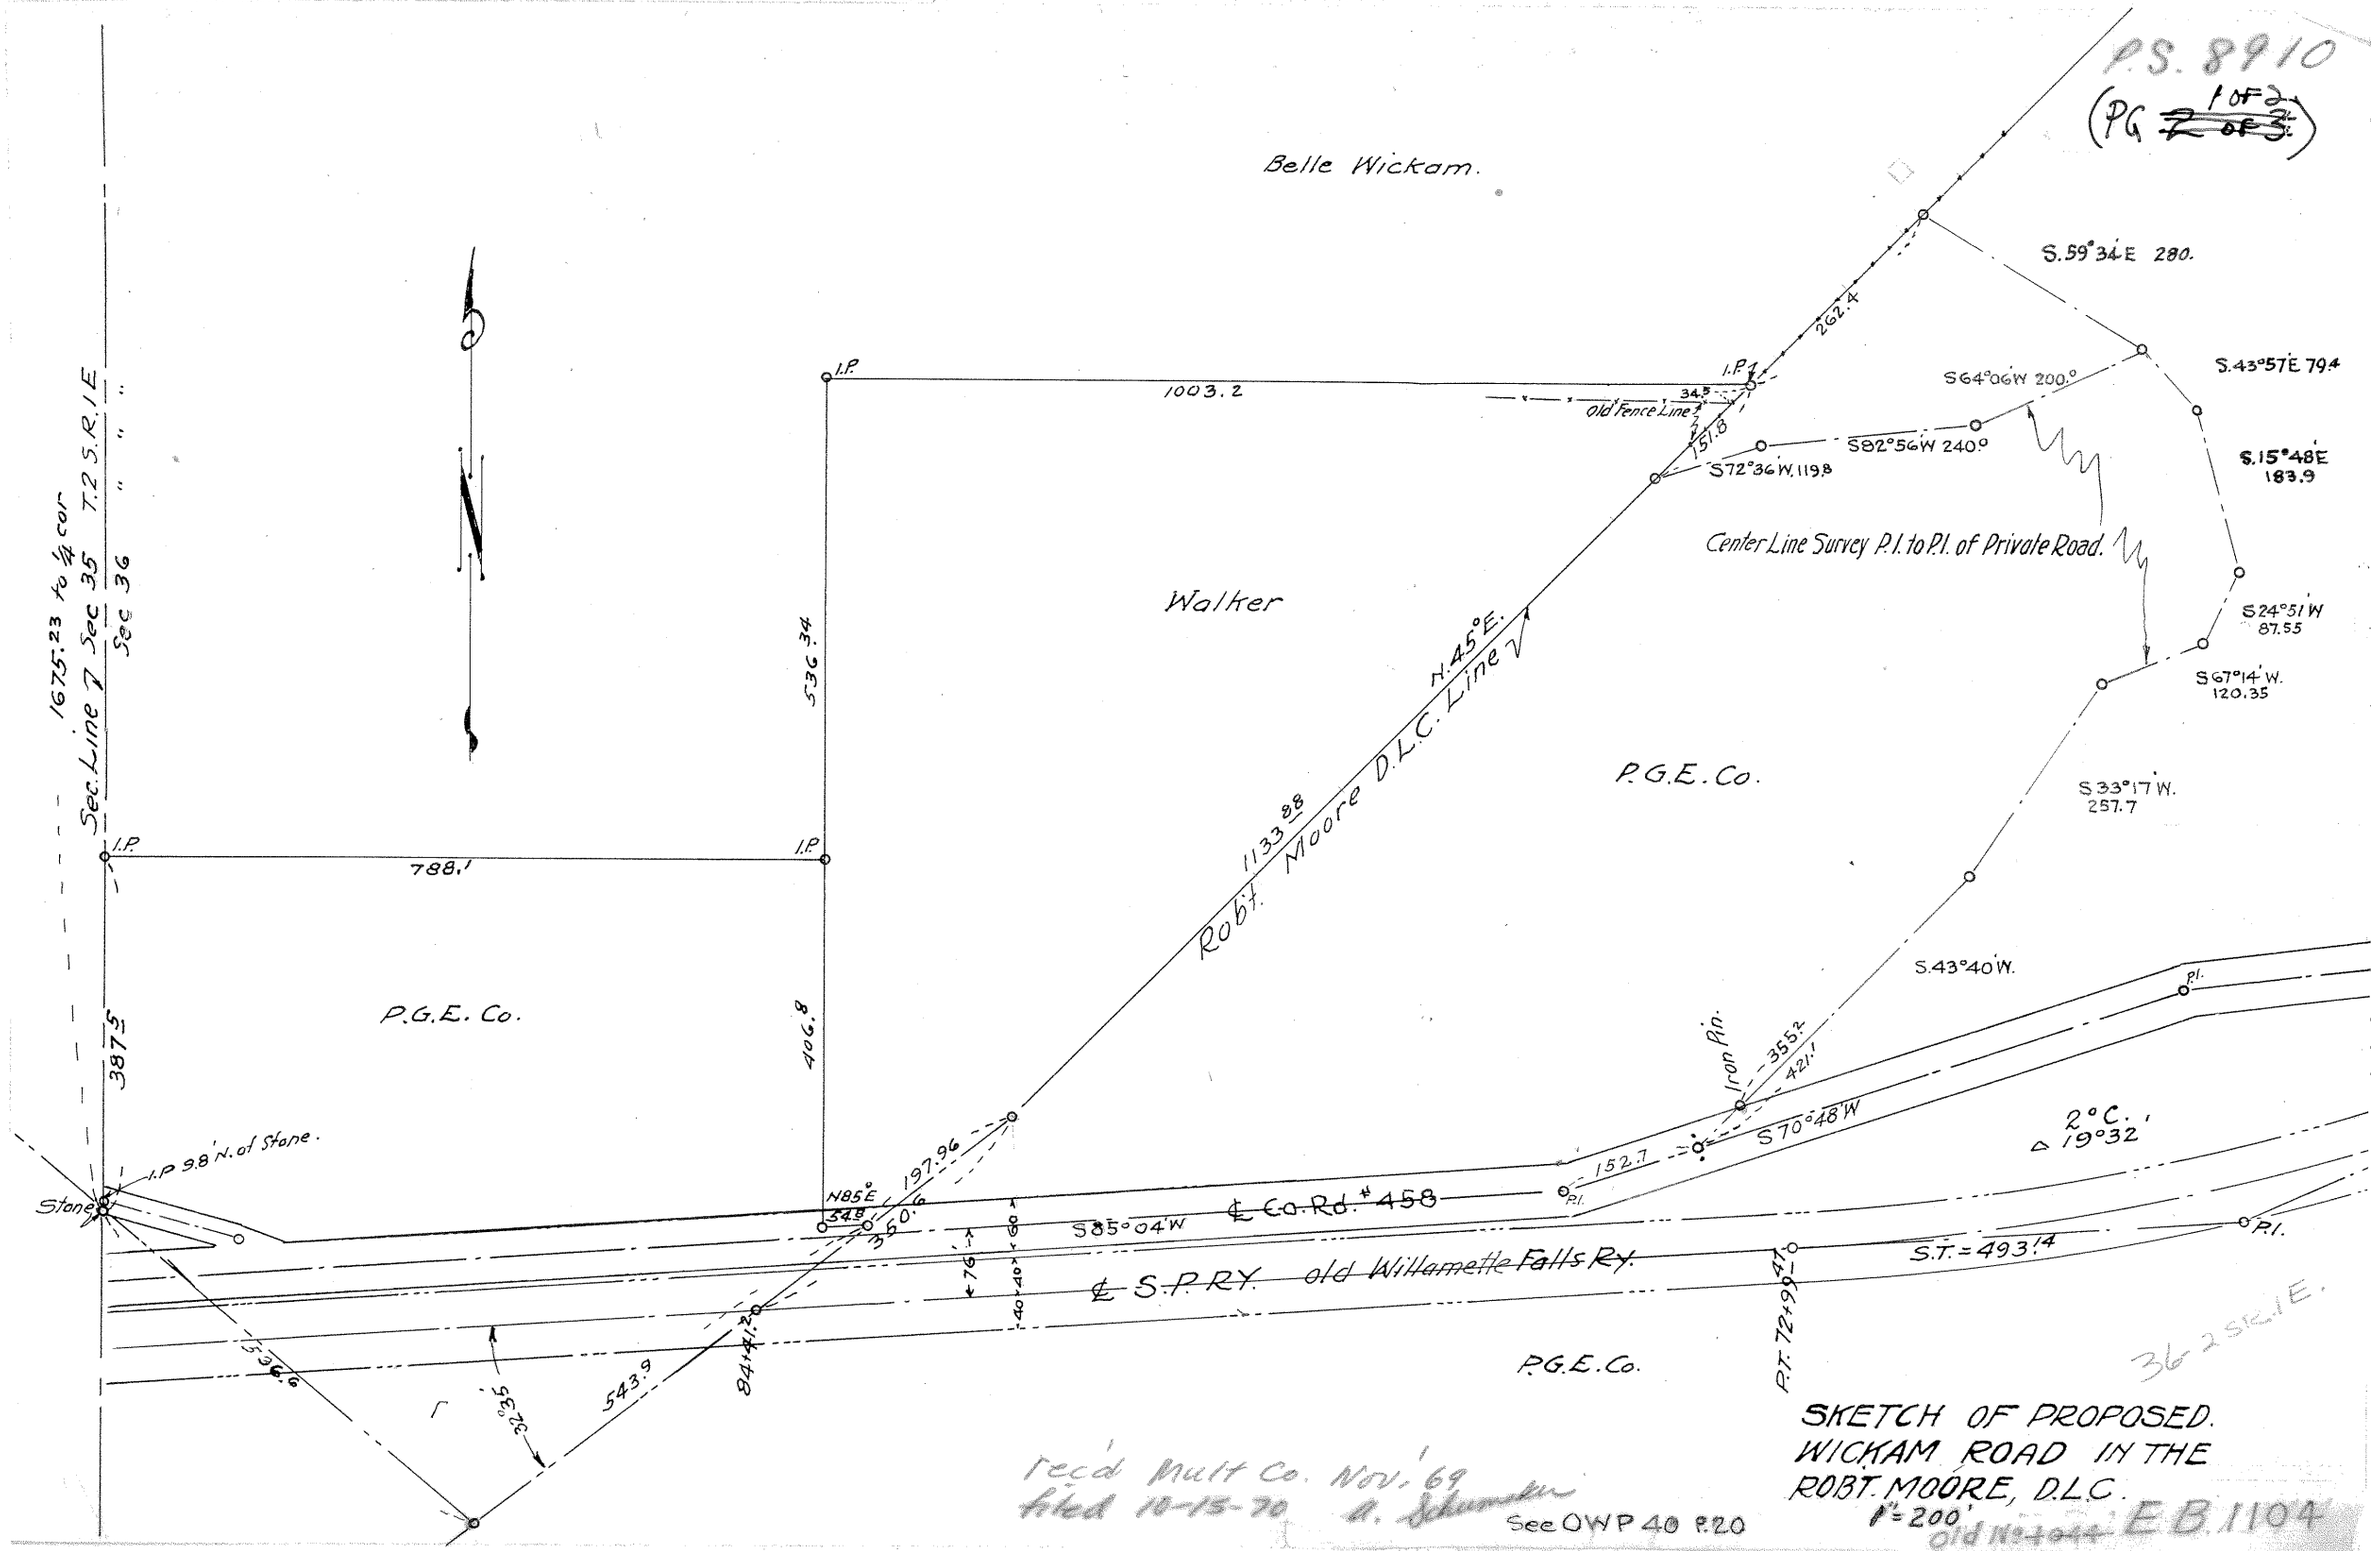

SKETCH OF PROPOSED.
WICKAM ROAD IN THE
ROBT. MOORE, D.L.C.
1" = 200'

Rec'd Mult Co. Nov. '69
filed 10-15-70 A. Schumann

See OWP 40 P.20

Old No. 1044 E.B. 1104

PS-8910
(Pg 2 of 2)

Old No ~~1044a~~ EB 1104a

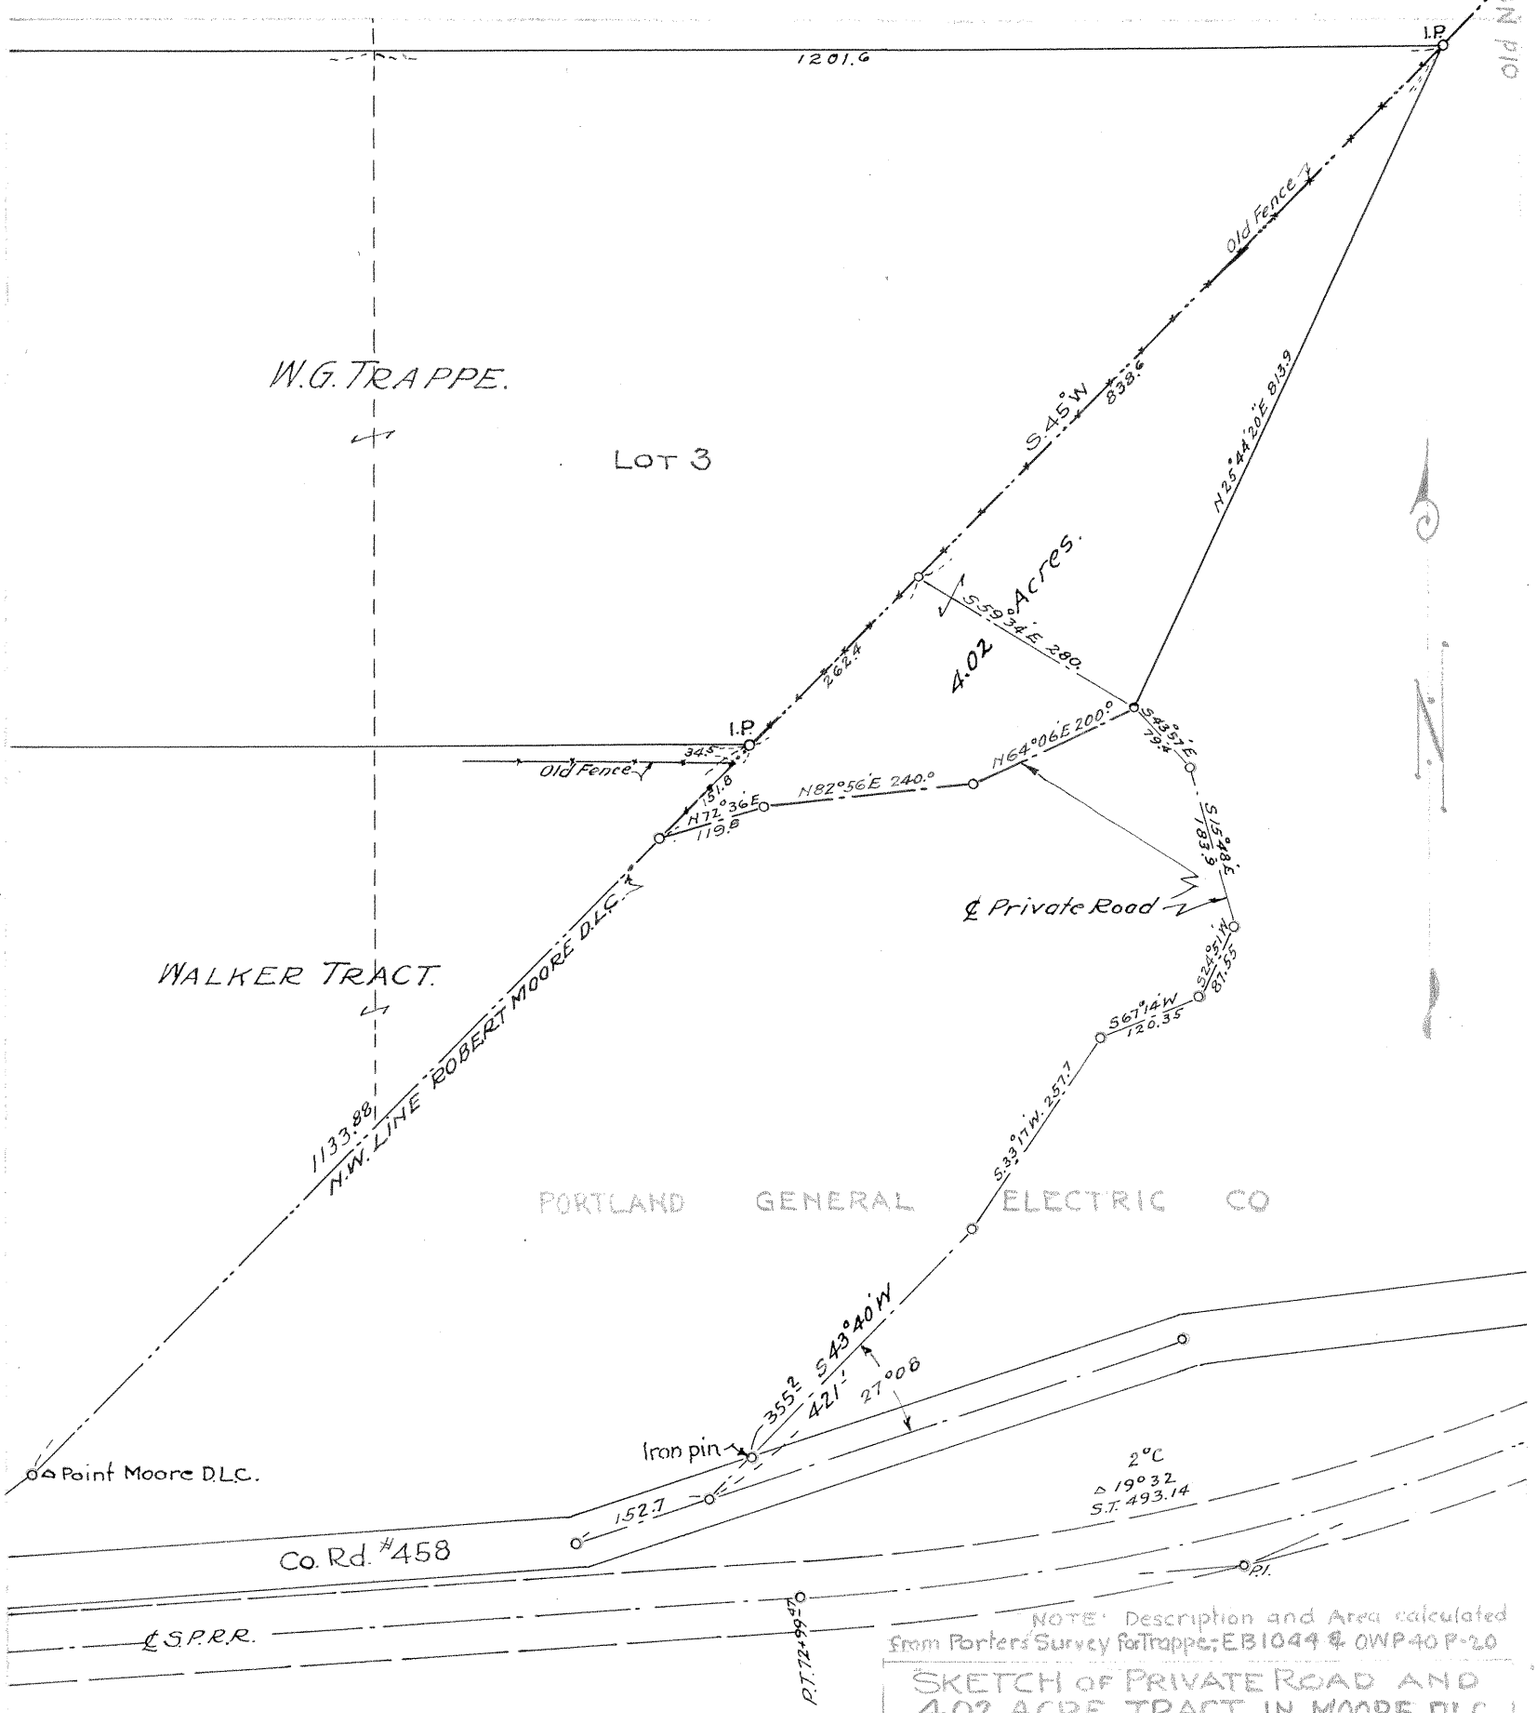

NOTE: Description and Area calculated from Porter's Survey for Trappe; EB1044 & OWP40 P-20

SKETCH OF PRIVATE ROAD AND 4.02 ACRE TRACT IN MOORE D.L.C.

SCALE 1" = 200' Sept 1932

in SW¼ Sec. 36 T. 2 S.R. 1 E.

This Tracing rec'd fm Mult. Co. Nov. 1969 and filed with private surveys 9-10-70

B. Fisher
Cl. Co. Surveyor's office

P.T. Co. FILES = E-B-1044a