SN1923-008 (pg 1 of 2)

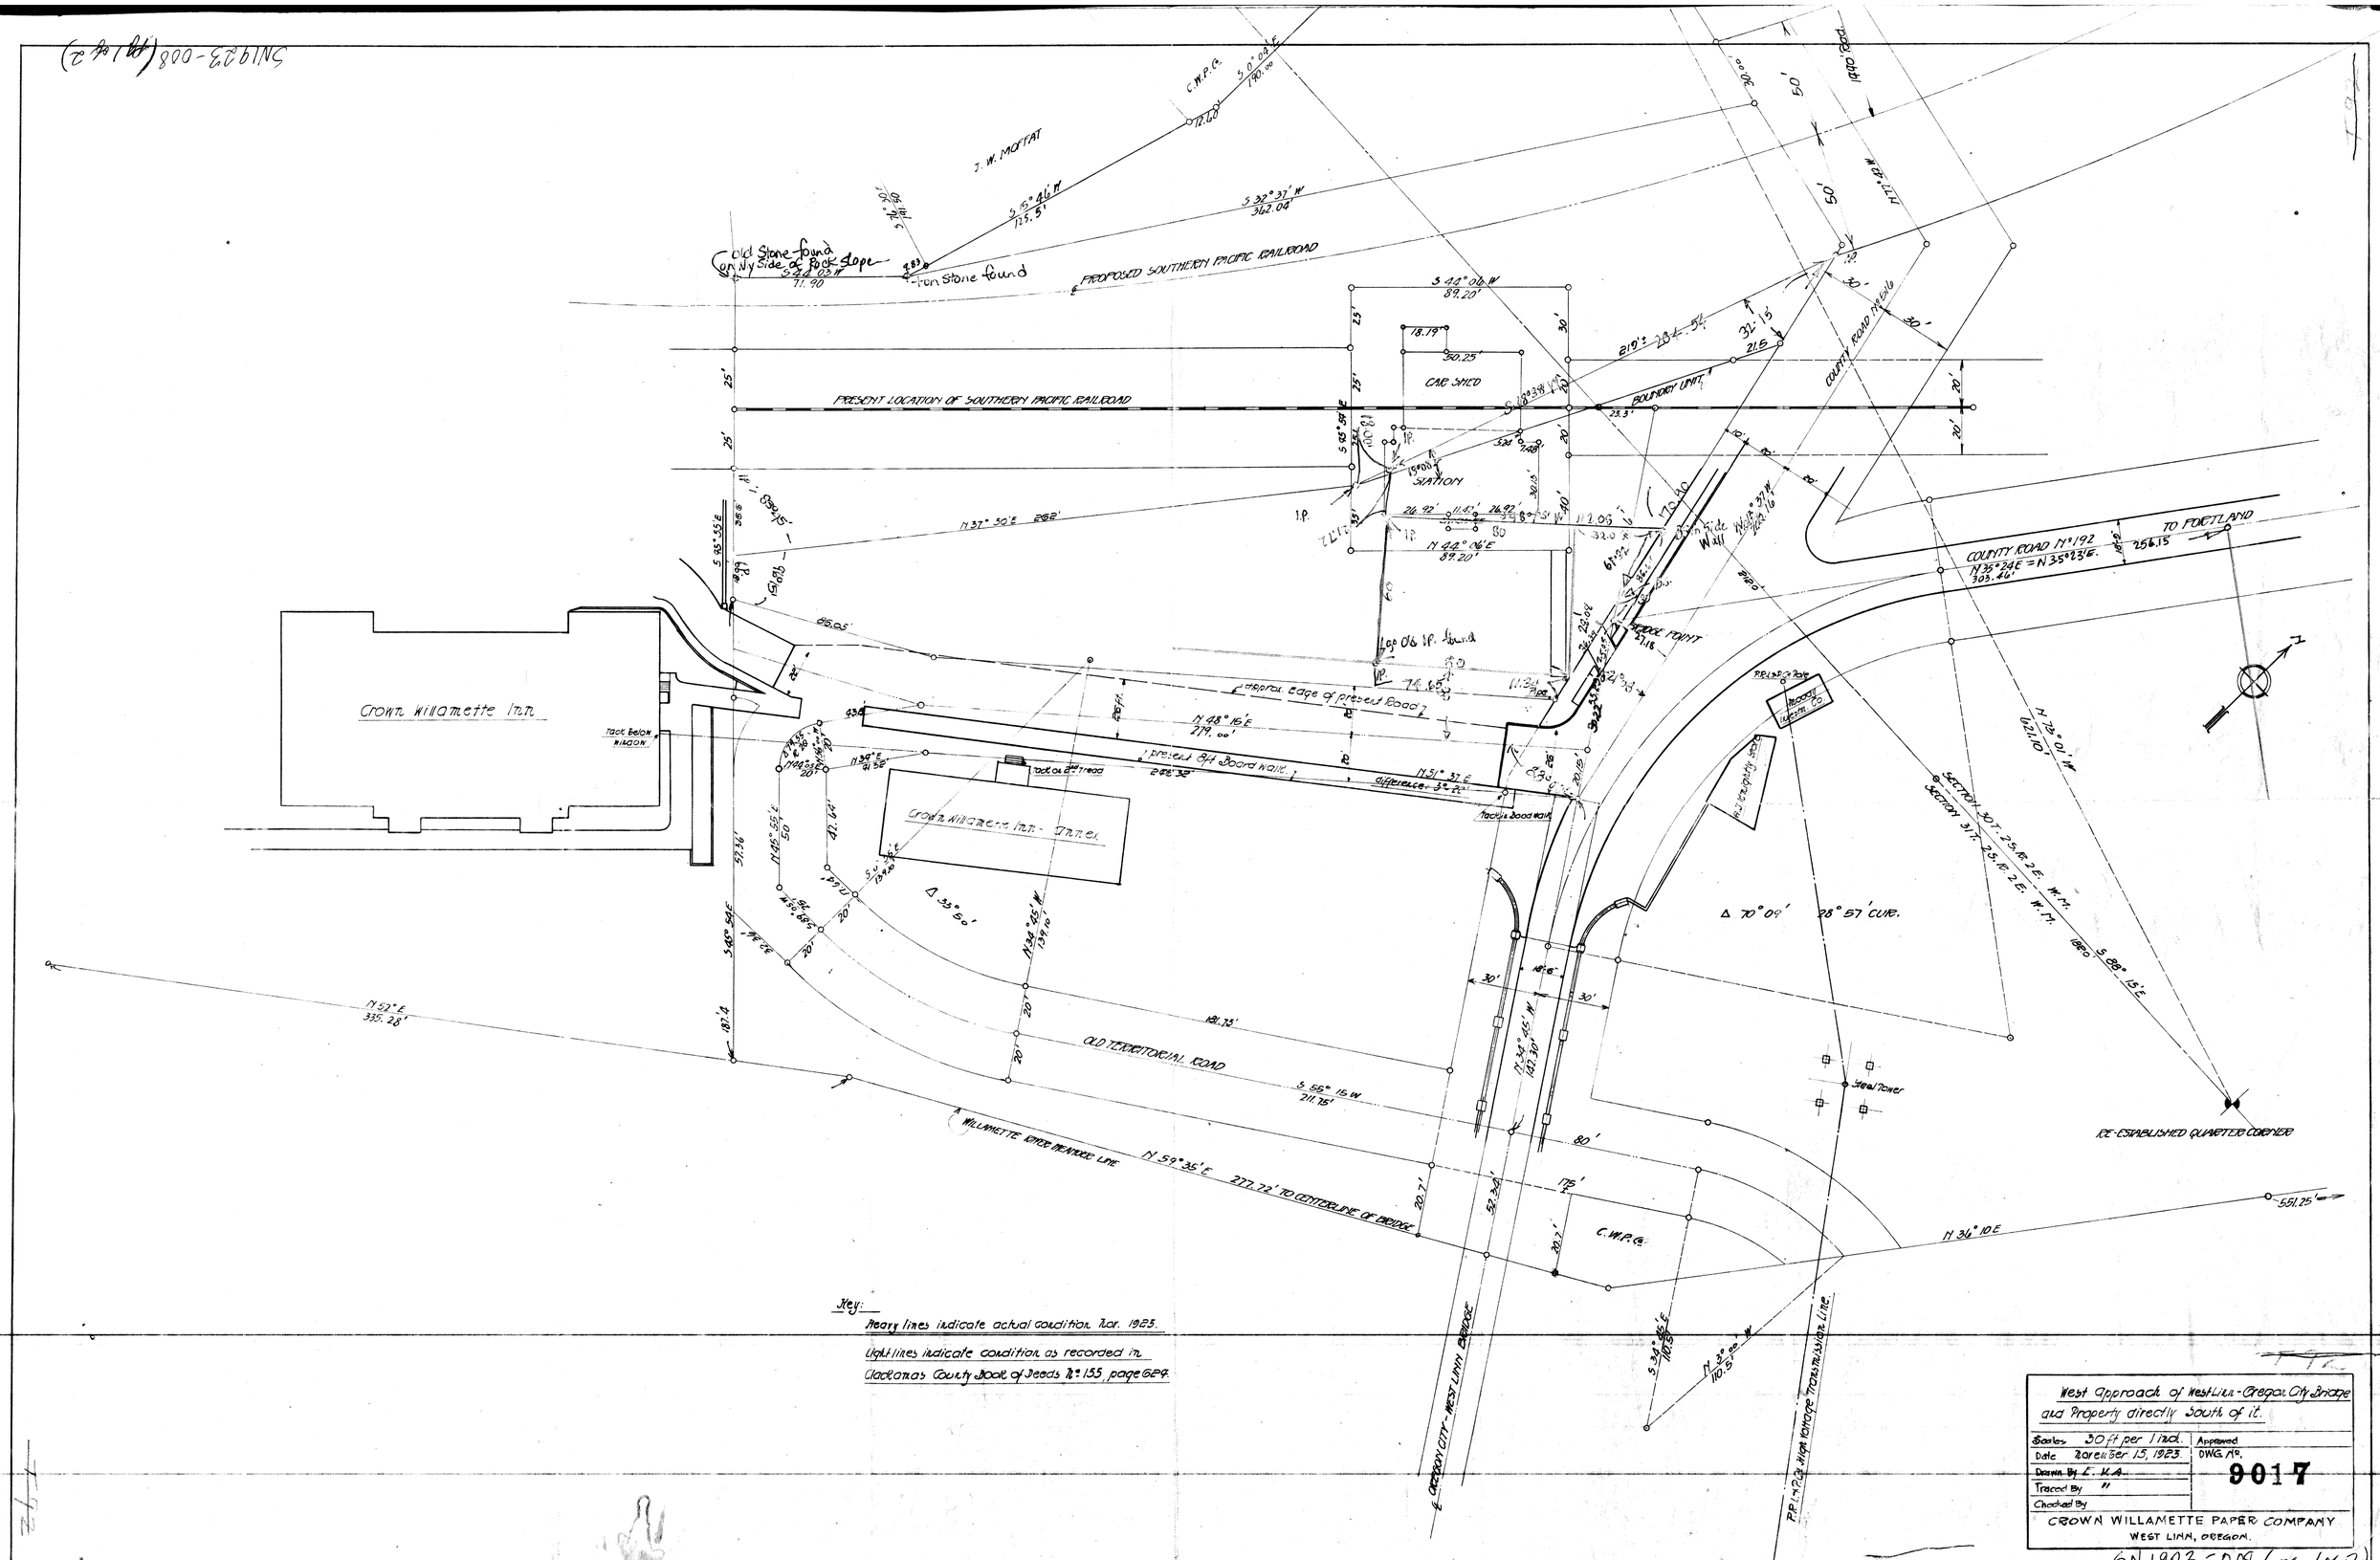

Key:

Heavy lines indicate actual condition Mar. 1923.

Light lines indicate condition as recorded in Clackamas County Book of Deeds No. 155, page 629.

West Approach of West Linn - Gregon City Bridge and Property directly South of it.

Scales 30 ft per 1 inch.	Approved
Date November 15, 1923.	DWG. No. 9017
Drawn By L. K. A.	
Traced By "	
Checked By	

CROWN WILLAMETTE PAPER COMPANY
WEST LINN, OREGON.

SN1923-008 (pg. 1 of 2)

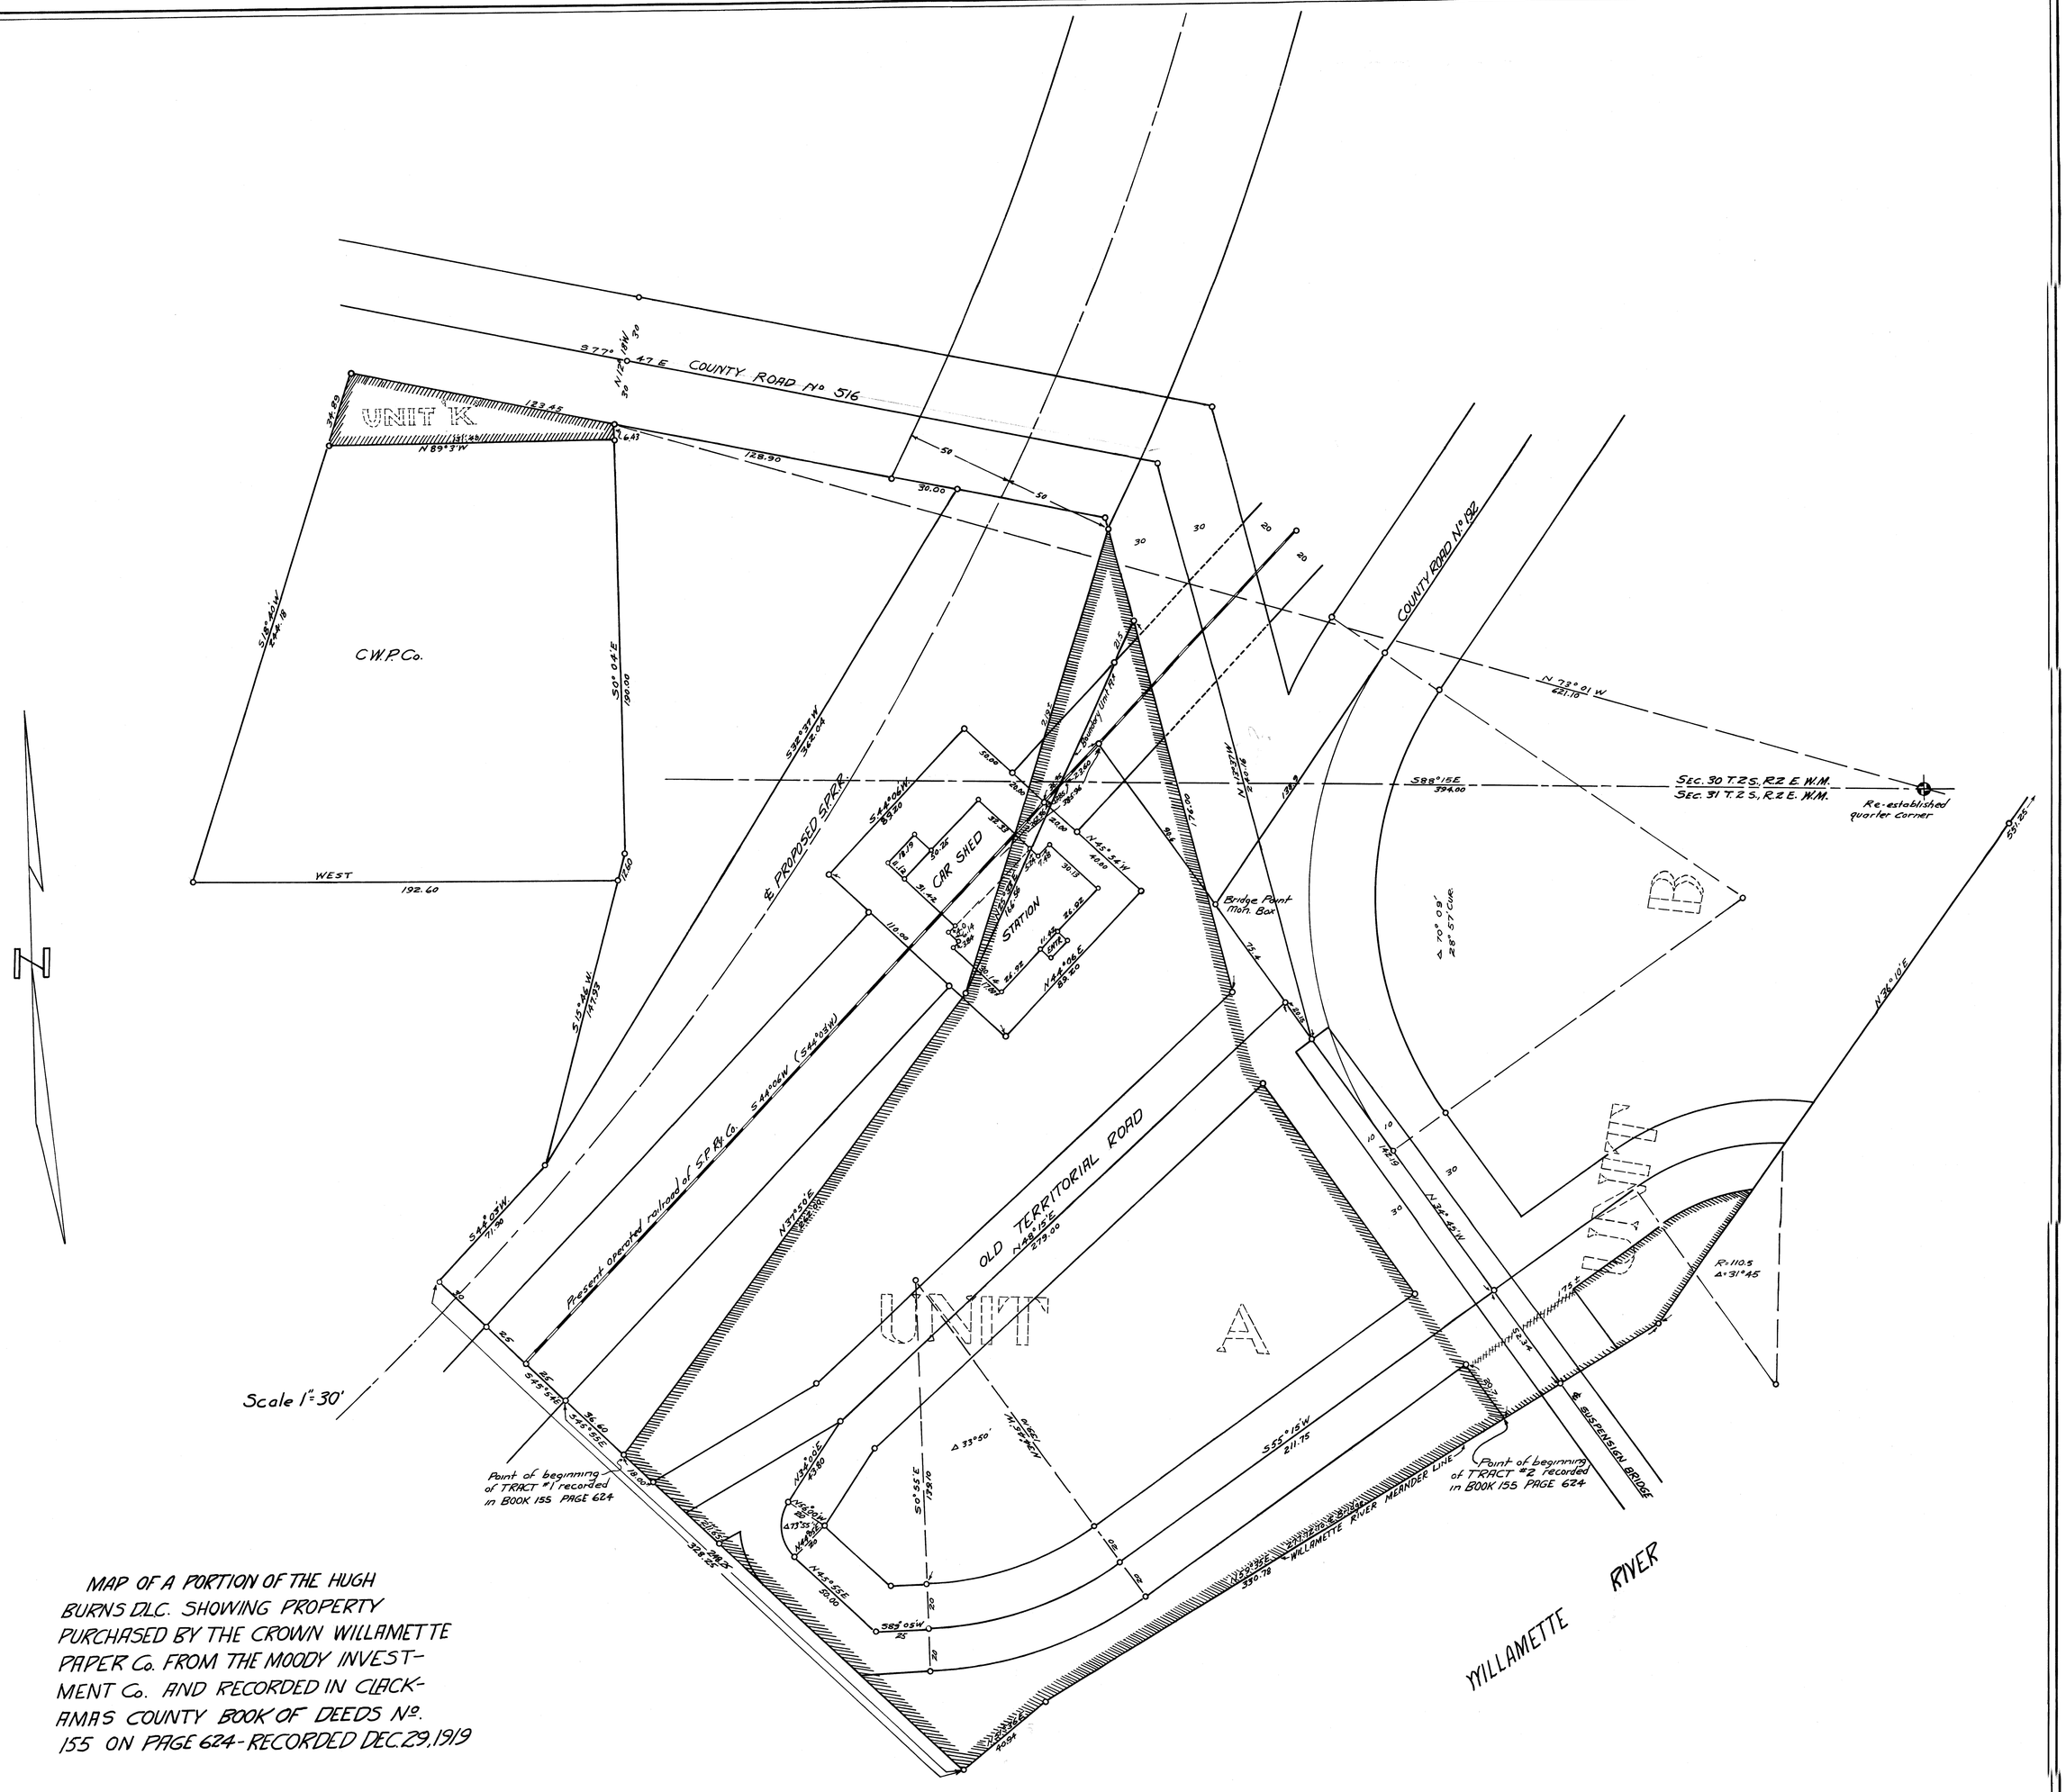

MAP OF A PORTION OF THE HUGH BURNS D.L.C. SHOWING PROPERTY PURCHASED BY THE CROWN WILLAMETTE PAPER Co. FROM THE MOODY INVESTMENT Co. AND RECORDED IN CLACKAMAS COUNTY BOOK OF DEEDS No. 155 ON PAGE 624 - RECORDED DEC. 29, 1919

Compiled by
R.S. MILLN
9-20

SN1923-008 (pg. 2 of 2) ~~T-92~~