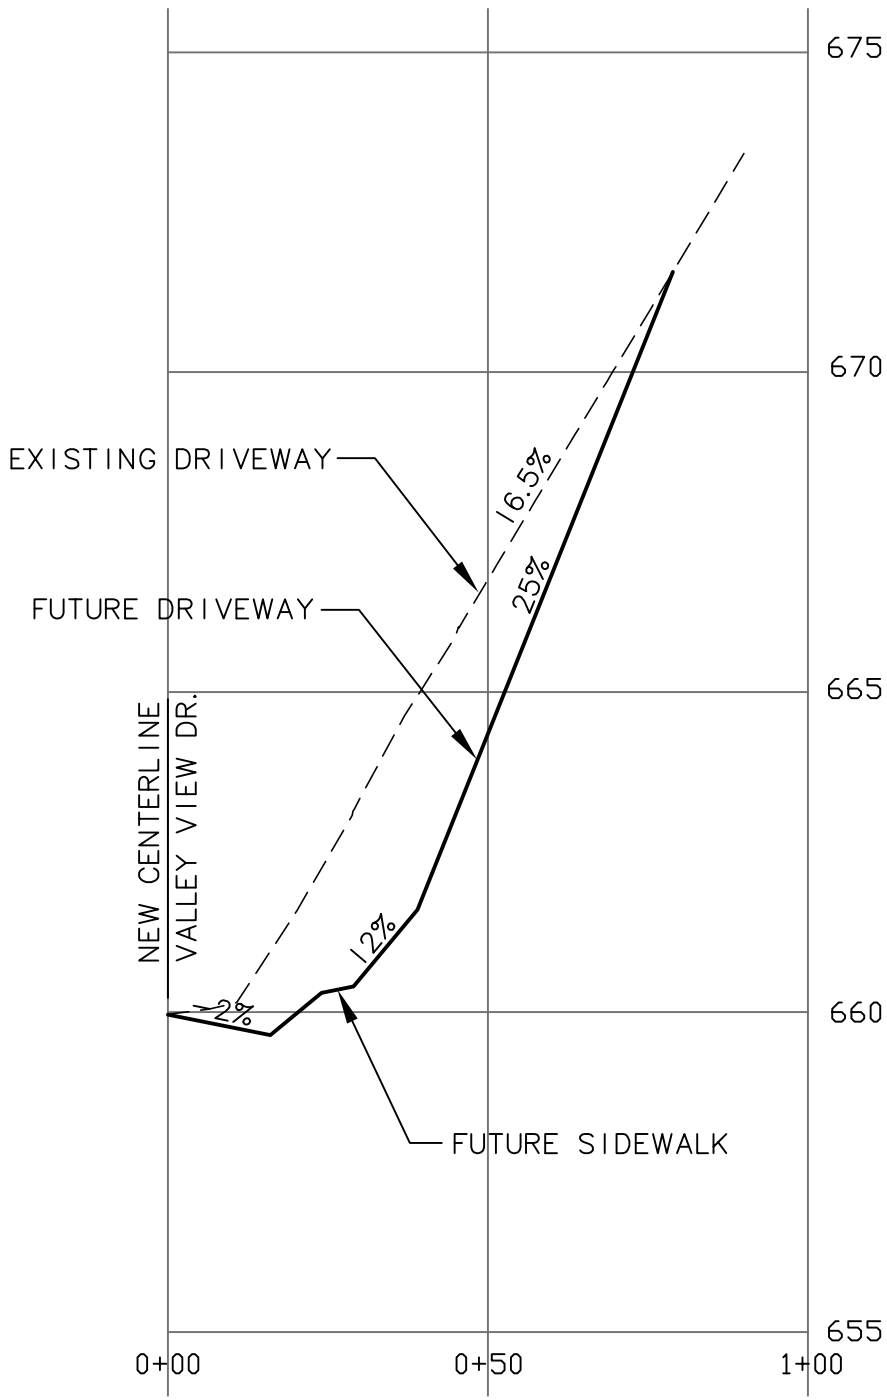

MARYLHURST PARK PH 2
SAMPLE DRIVEWAY
JAN. 3, 2011
HOR: 1"=30'
VER: 1"=3'