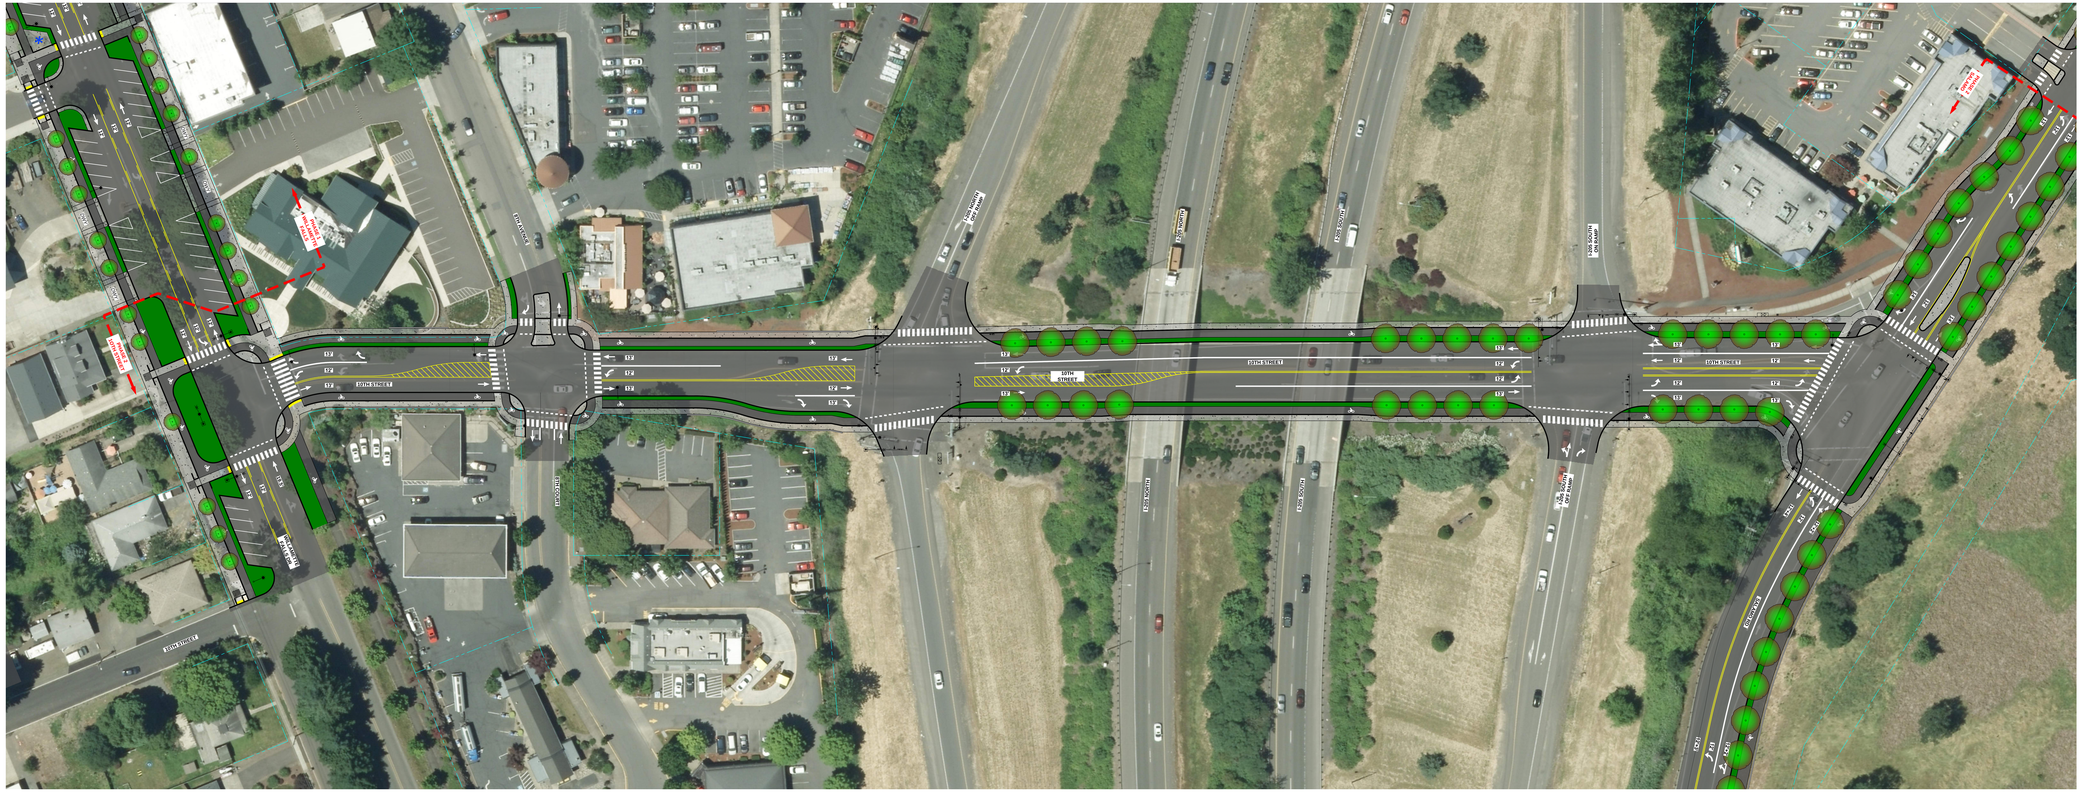
PLAZA OPPORTUNITY AREA
PLAZA OPPORTUNITY AREA
PLAZA OPPORTUNITY AREA
PLAZA OPPORTUNITY AREA
BLUFF ROAD
BLUFF ROAD
BLUFF ROAD