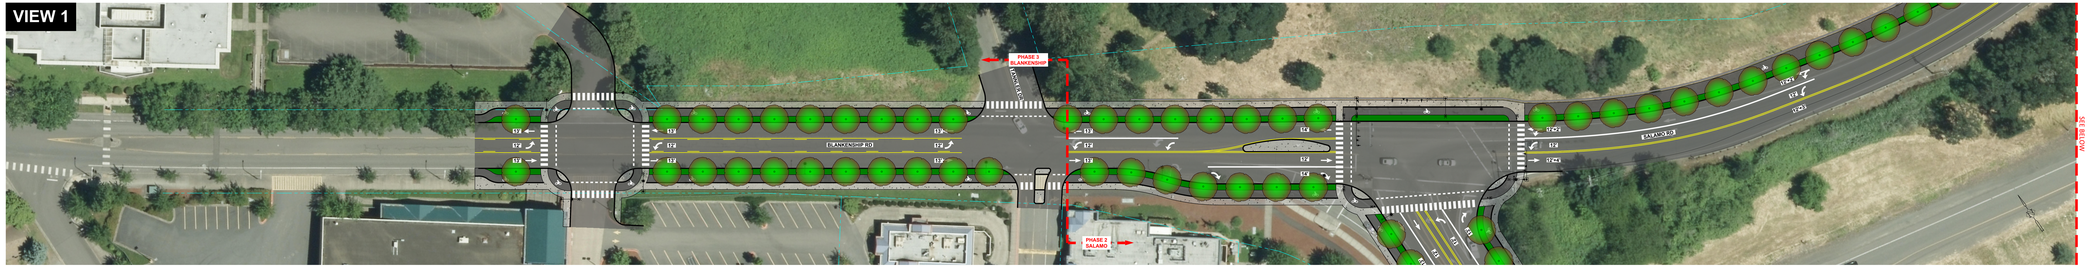

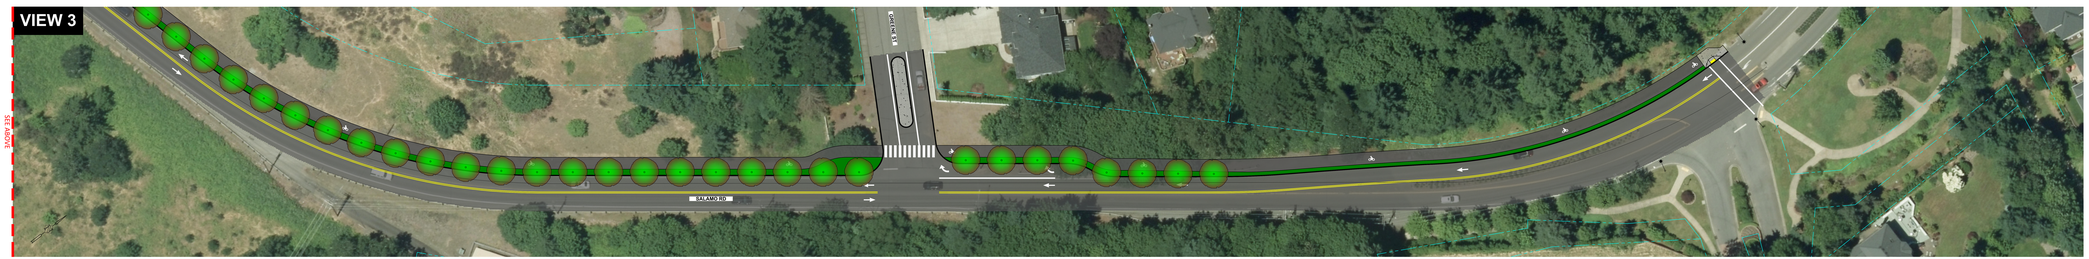

BLANKENSHIP TYPICAL SECTION

SALAMO TYPICAL SECTION

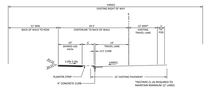

LEGEND

- ASPHALT
- ASPHALT CYCLETRACK
- SIDEWALK
- LANDSCAPE
- PLAZA OPPORTUNITY
- STREET LIGHT/UTILITY POLE
- TREE WELL

KEYMAP

Harper Houf Peterson Righellis Inc.
ENGINEERS
SURVEYORS
PLANNERS
2010 SW Sunset Blvd. Suite 250 Portland, OR 97239
phone: 503.221.1131 www.hhpr.com fax: 503.221.1171

City of West Linn

BLANKENSHIP AND SALAMO ROAD IMPROVEMENTS

WEST LINN, OREGON

JUNE 2019

SCALE: 1" = 20'

SHEET 3